

BRB-0527AADA

NON-ELEV. ALUM. 5 ROW x 27'-0" BLEACHER


MATERIAL FINISHES	
SEAT PLANK	ANODIZED
RISER PLANK	MILL FINISH
FOOT PLANK	MILL FINISH
CHAIN LINK	GALVANIZED

DRAWING SHEET INDEX	
1.CS	COVER SHEET
2.TD	SEATING PLAN
3.FP	FOUNDATION PLAN
4.ID	FRAME IDENTIFICATION
5.BA	BLEACHER ASSEMBLY PREP
6.BA	BLEACHER ASSEMBLY – BRACING
7.BA	BLEACHER ASSEMBLY SECTION VIEW
8.AP	ANCHORING PLAN
9.PF	PLANK & FRAMING PLAN
10.VA	VERTICAL AISLE ASSEMBLY
11.WC	ADA INSERT ASSEMBLY
12.GR	GUARDRAIL ASSEMBLY
13.GR	GUARDRAIL ASSEMBLY
14.DS	TYPICAL BLEACHER ASSEMBLY DETAILS

RECOMMENDED TOOLS		
SOCKET WRENCH	POP RIVET GUN	CORDLESS DRILL
½" DEEP WELL SOCKET	LEVEL	⅝" DRILL BIT
⅝" DEEP WELL SOCKET	RUBBER Mallet	⅞" DRILL BIT
TAPE MEASURE	GLOVES	SAFETY GLASSES



PROJECT/SITE:				
DESCRIPTION: NON–ELEV. 5 ROW x 27’–0” ASSEMBLY COVER SHEET				
DRAWN BY: JCM	DATE: 1/22/20	REVISION: 0	SCALE: N.T.S.	SHEET NUMBER: 1.CS

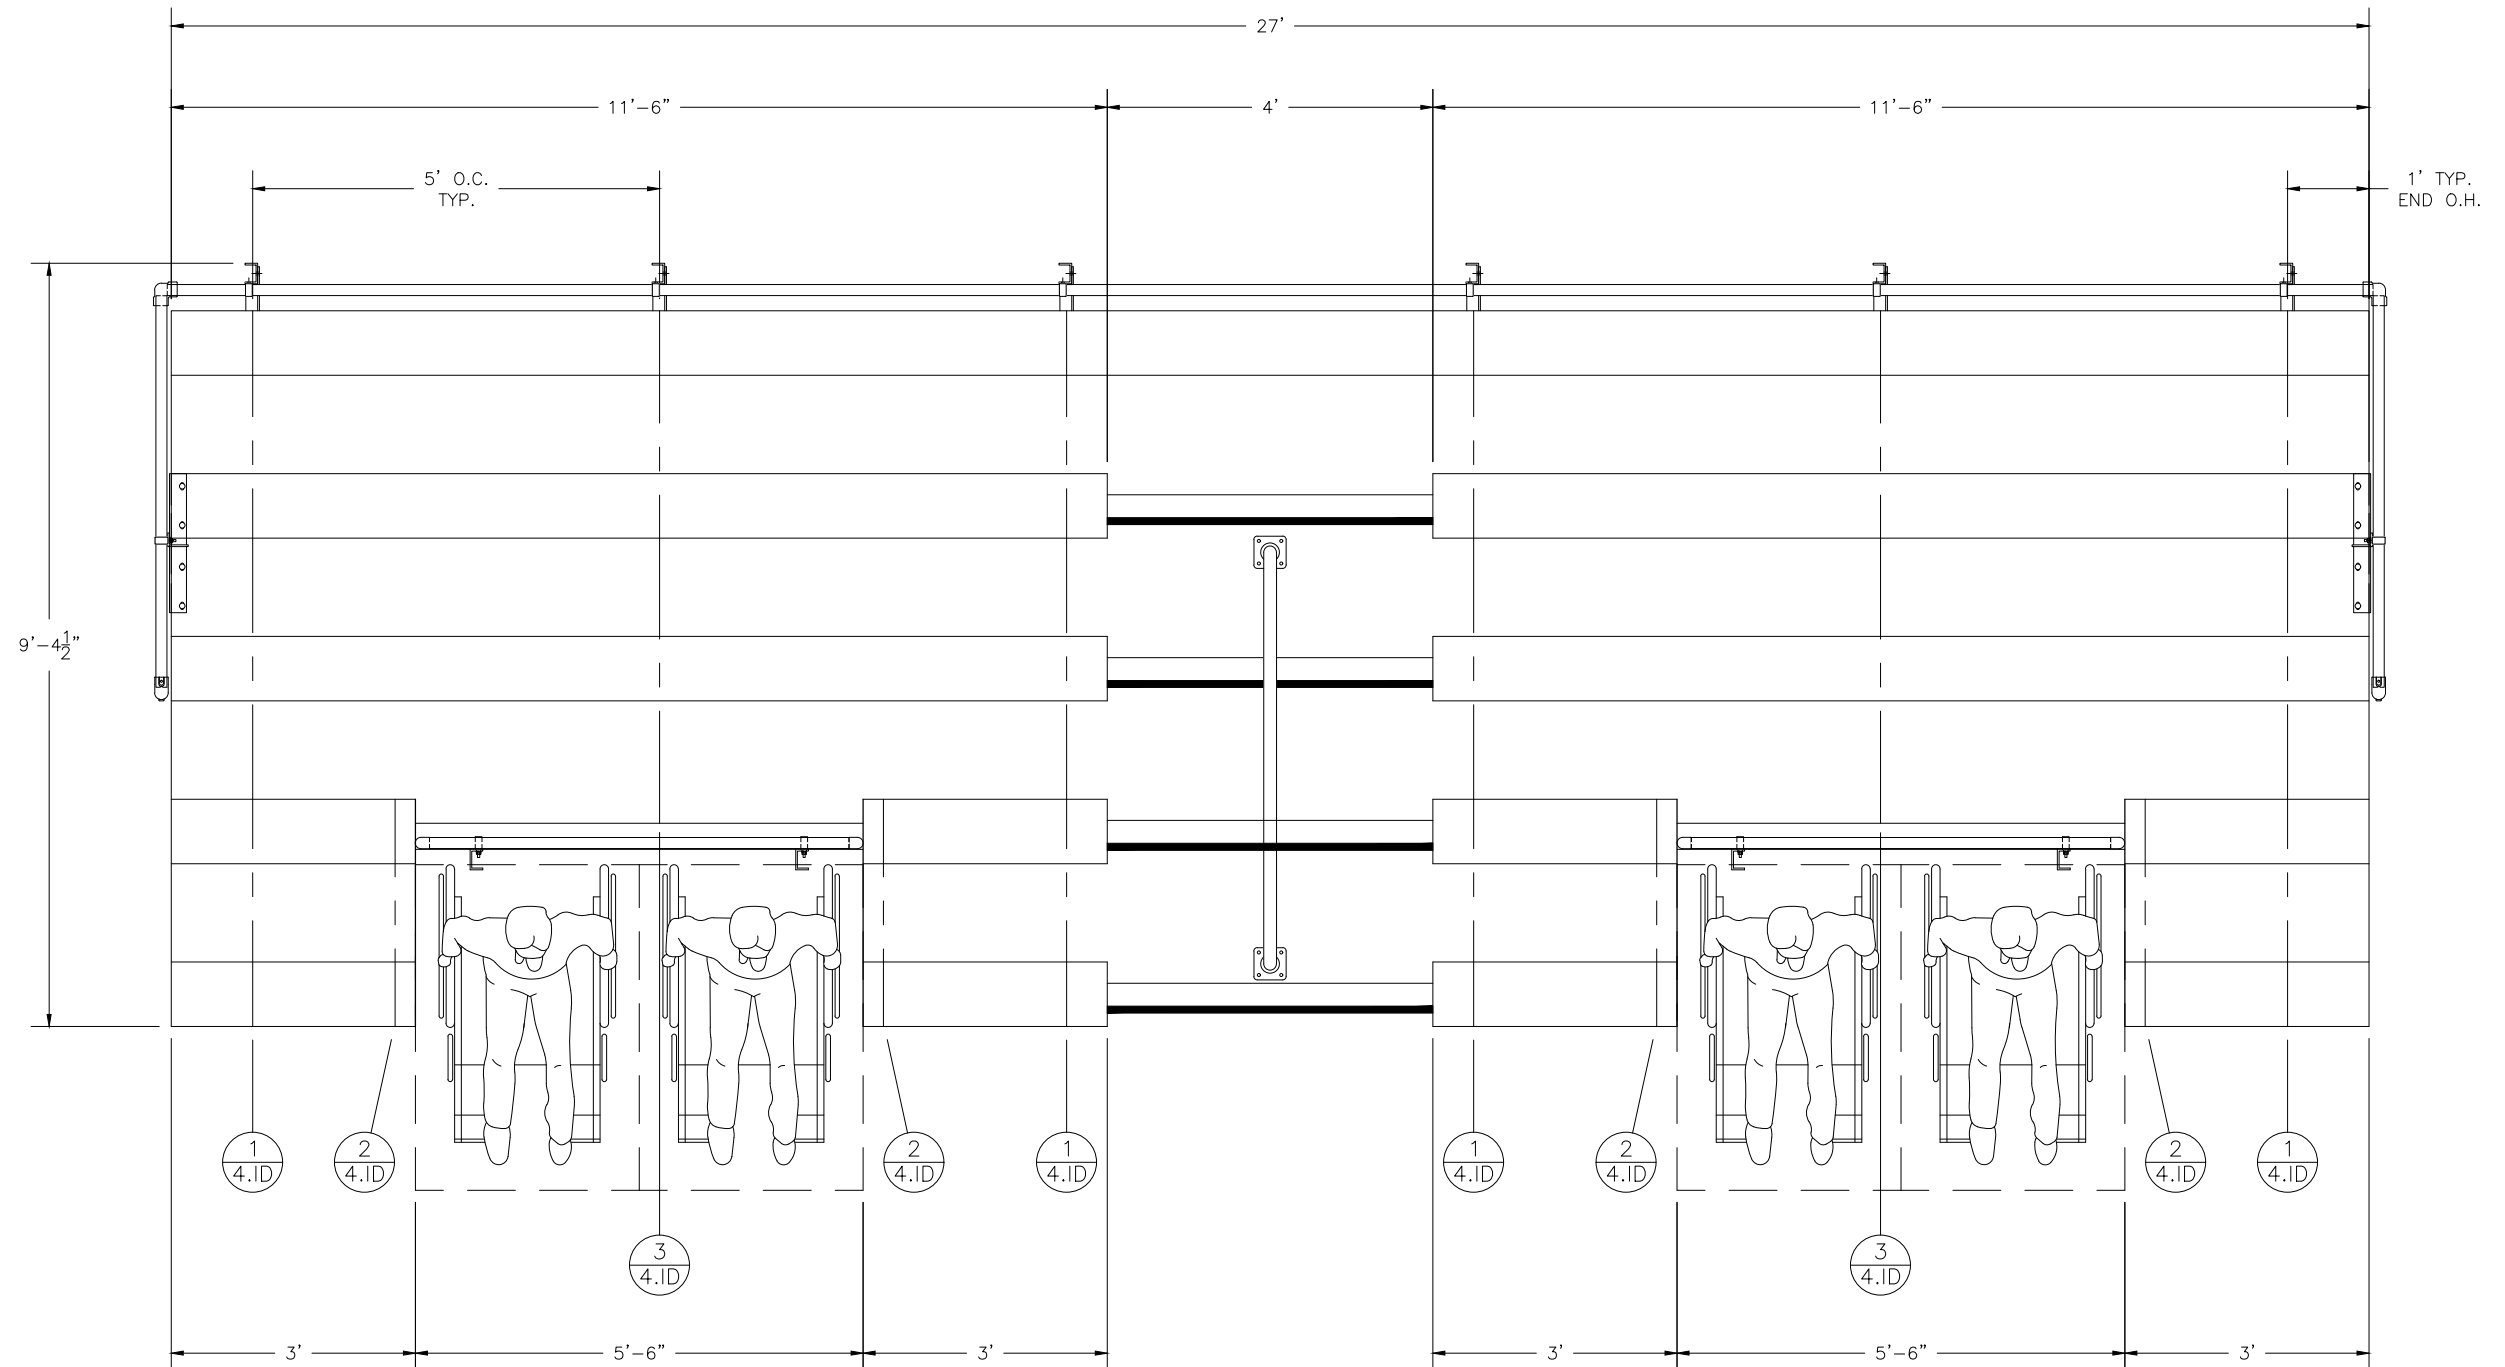

SECTION LENGTH	GROSS SEATS	ACTUAL SEATS	NO. OF ROWS	NET SEATS
27	18.00	18.00	1	18
11.5	7.67	7.00	2	14
3	2.00	2.00	4	8
11.5	7.67	7.00	2	14
3	2.00	2.00	4	8
NET SEATS				62
WHEELCHAIR SPACES				4
TOTAL NET SEATING CAPACITY				66
(BASED ON 18" PER SEAT)				



PROJECT/SITE: NA-0527ADA_CL

DESCRIPTION: NON-ELEV. 5 ROW x 27'-0" SEATING PLAN


DRAWN BY: JCM

DATE: 1/22/20

REVISION: 0

SCALE: N.T.S.

SHEET NUMBER: 2.TD

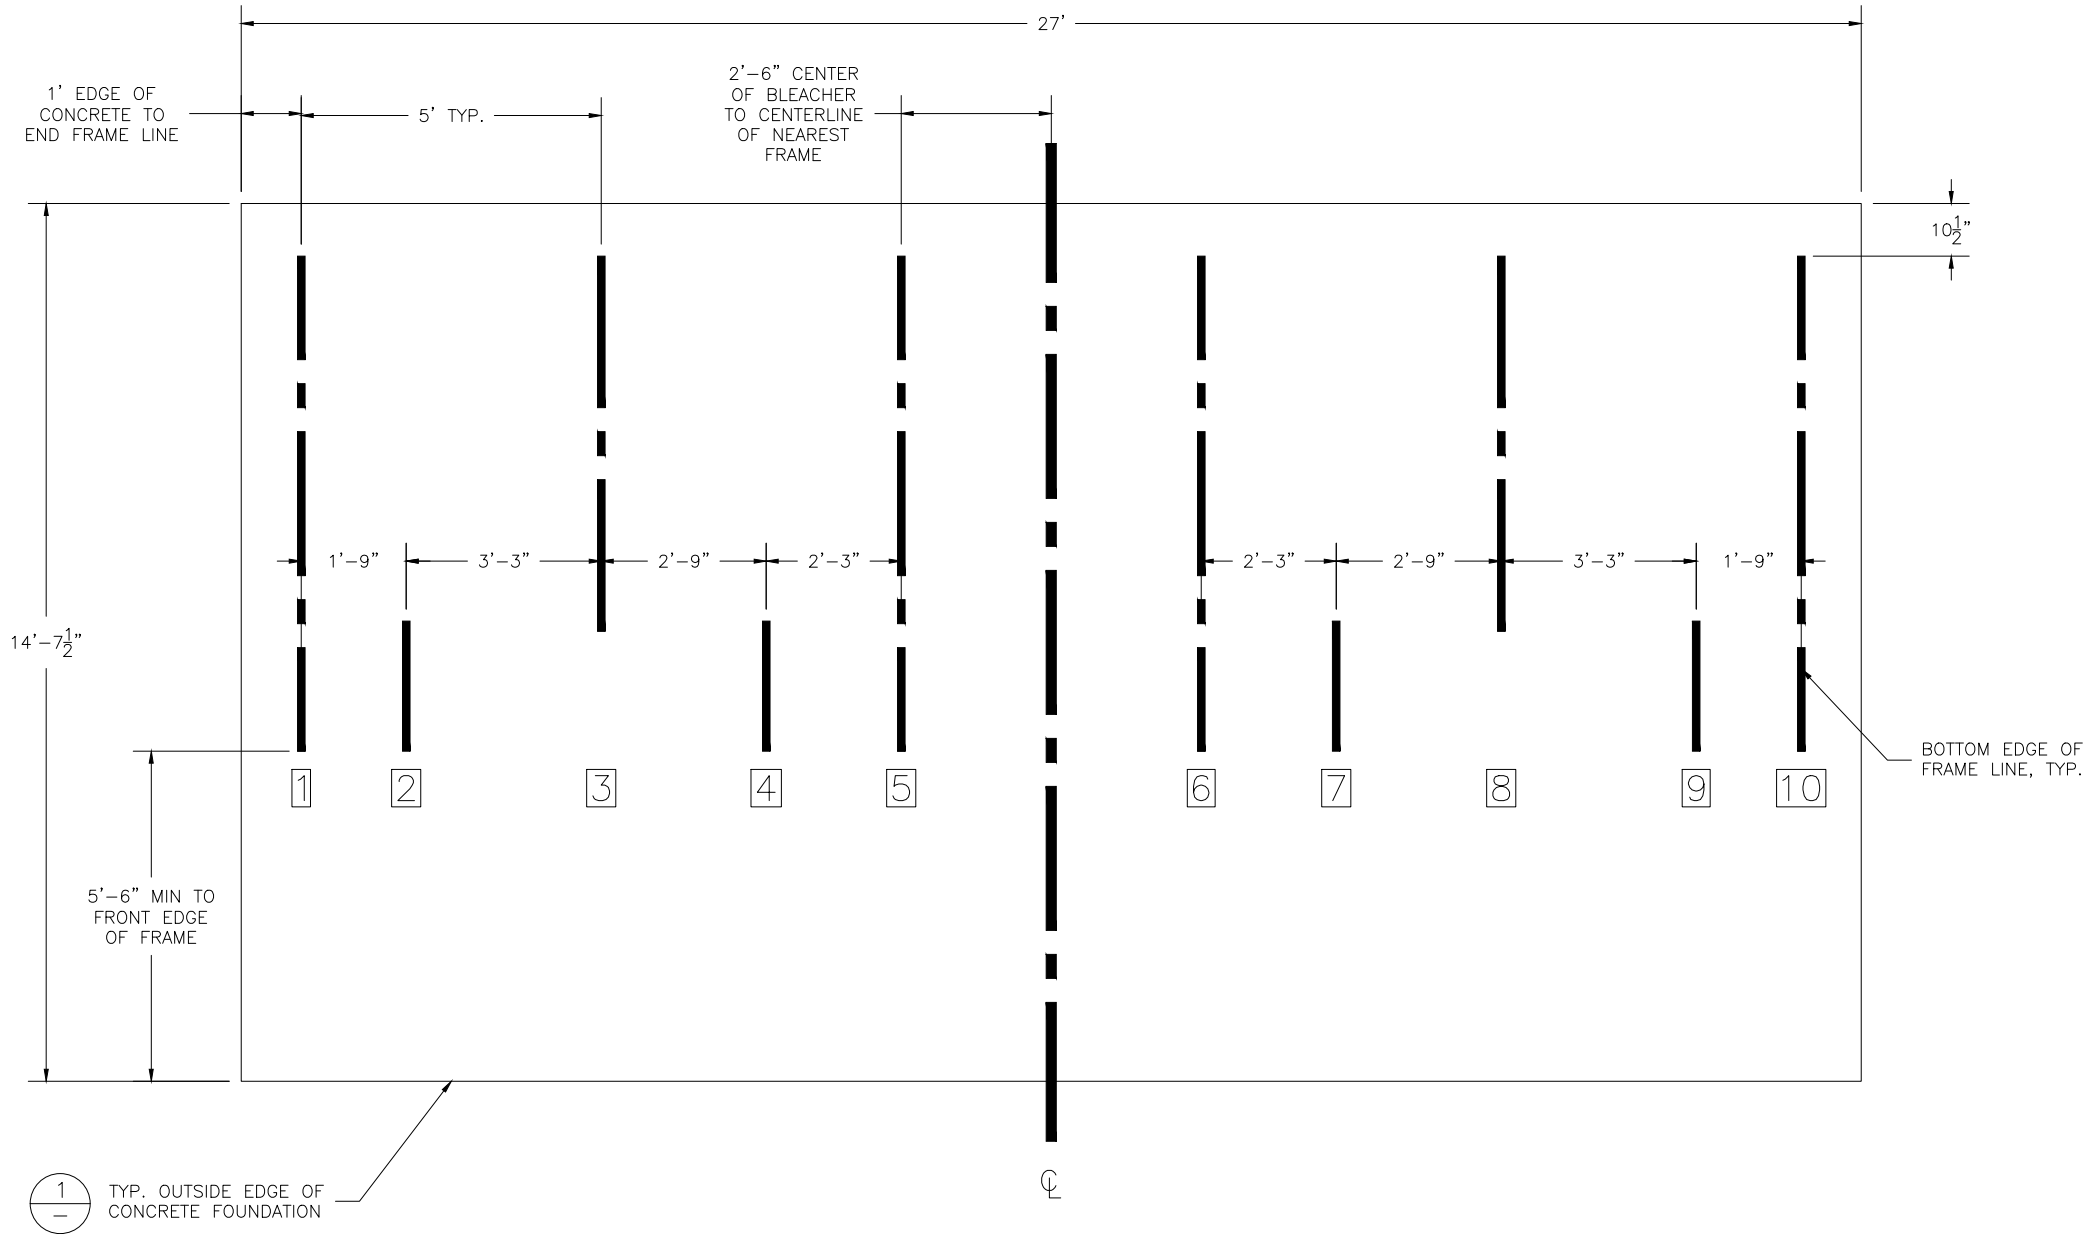



CONCRETE FOUNDATION SPECIFICATIONS

SCOPE:
Foundation construction is not part of NATIONAL RECREATION SYSTEMS, INC's., scope of work unless noted otherwise in the contract documents. The OWNER shall review the foundation design with local code authorities and coordinate with NRS, Inc.


- FOUNDATION DESIGN & ANCHORS:**
- 1) The foundation designs are based on the following:
 - a) Minimum presumed soil bearing of 1000 psf.
 - b) Bleacher frame dead and live load of 700 lbs./ft.
 - c) Bleacher frame wind uplift of 250 lbs./ft.
 - 2) Unless otherwise specified on the drawings the bleacher frames shall be attached to concrete with a 3/8" dia. x 3" wedge type expansion anchor. The anchors shall be embedded a minimum of 2" into the concrete.

- CONCRETE SPECIFICATIONS:**
- 1) All concrete construction shall be in accordance with *ACI 318.08*.
 - 2) All concrete shall be air-entrained using an air entraining admixtruing meeting *ASTM C620*. Total air content: 5%-7% per *ASTM C173*.
 - 3) All concrete shall have a minimum 28-day strength of Fc=3000psi. Concrete shall have air-entrainment
 - 4) A 1/4" bituminous expansion joint material shall be placed between strip and slab foundations when adjacent to each other.
 - 5) The depressions in the top of the foundations between high spots shall not exceed 3/16" below 10-foot long straightedge. The 10-foot straightedge method used to measure foundation flatness shall be in accordance with *ACI 302.1R-04 "Guide for Concrete Floor and Slab Construction"*.


- CONCRETE SLAB RECOMMENDED SPECIFICATIONS:**
- 1) Concrete slab shall have a minimum thickness of 5" (some areas may require 6") and placed on 4" of compacted gravel or compacted sub base.
 - 2) NRS. INC., recommends that the concrete slab be reinforced with 6x6-W2.1xW2.1 welded wire fabric at 1 1/2" concrete cover from the top. In lieu of welded wire fabric, steel fiber substitution requires OWNER approval and his understanding of potential maintenance issues.
 - 3) Contractor may substitute blended fiber reinforcing, provided the blend consists of multifilament polypropylene fibers and cold drawn steel wire fibers. Novamesh 950 or approved equivalent, applied at a dosage rate of 5lb/CY unless specified otherwise or a different recommendation is made by the manufacturer.
 - 4) Crack control joints shall be sawed into slab to form approximate square patterns. The maximum spacing for control joints shall not exceed 13'-6", UNLESS INDICATED OTHERWISE. The bleacher frames shall not be set on control joints. The designer shall contact NRS to coordinate joint spacing requirements with the specific bleacher design.
 - 5) The slab may be sloped a maximum of 1/8 inch per foot for drainage. The maximum overall out of level slope for the slab perpendicular to the seats (front to rear) shall not exceed 2" and parallel to the seats (end to end) shall not exceed 4".

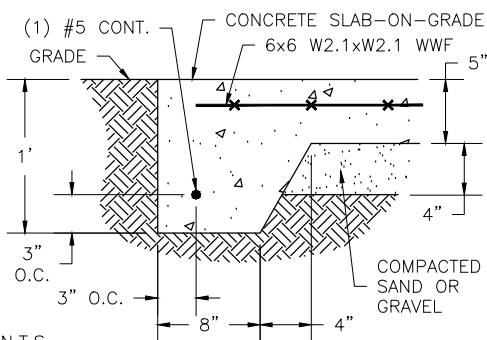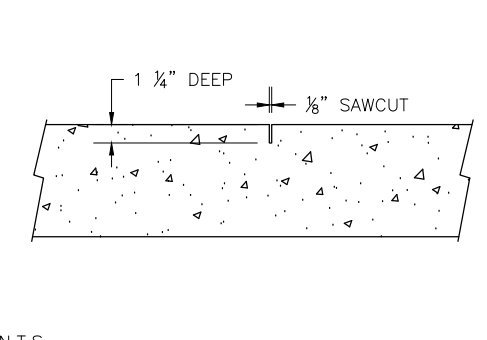① CONCRETE SLAB SECTION		② CONTROL JOINT DETAIL	
			
N.T.S.		N.T.S.	
PROJECT/SITE: NA-0527ADA_CL			
DESCRIPTION: NON-ELEV. 5 ROW x 27'-0" FOUNDATION PLAN			
DRAWN BY: JCM		DATE: 1/22/20	
REVISION: 0		SCALE: N.T.S.	
SHEET NUMBER: 3.FP			




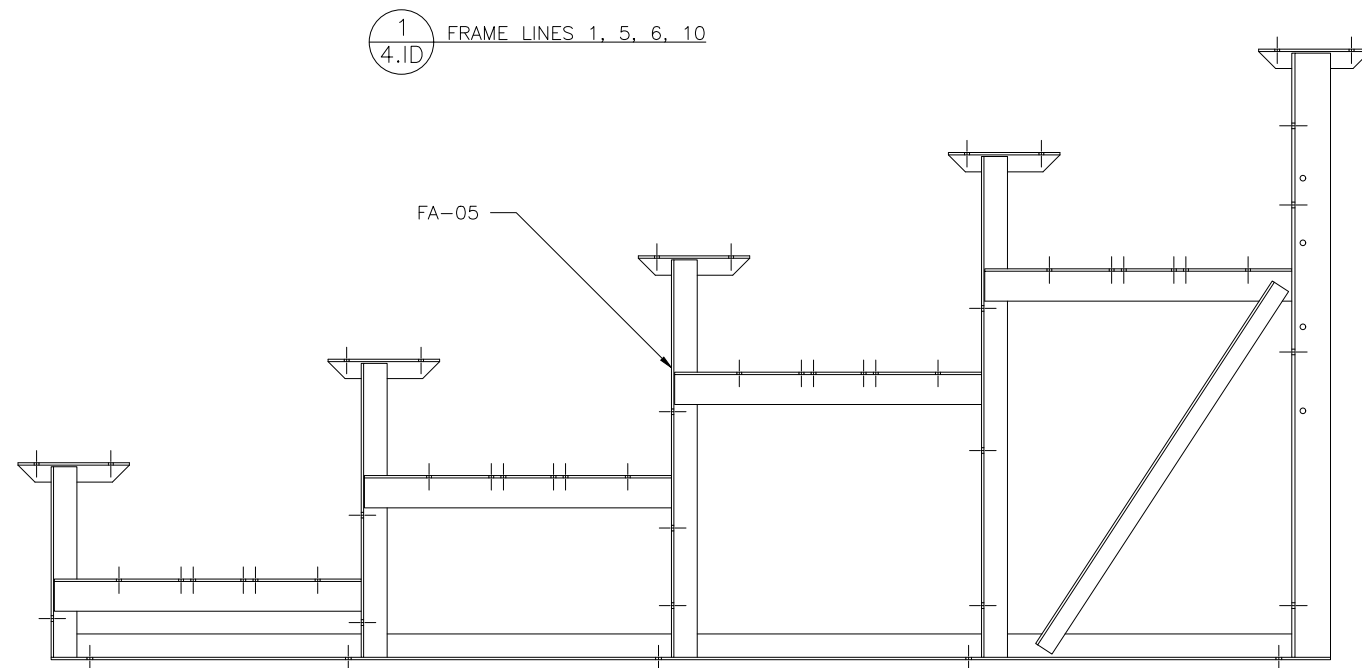

2
4.ID FRAME LINES 2, 4, 7, 9

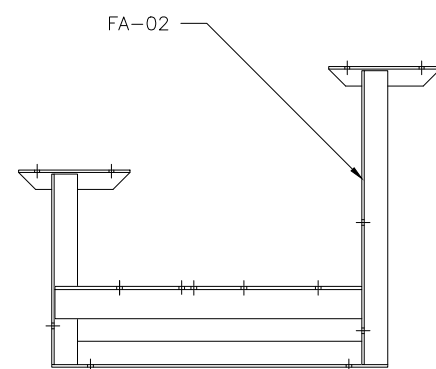

3
4.ID FRAME LINES 3, 8

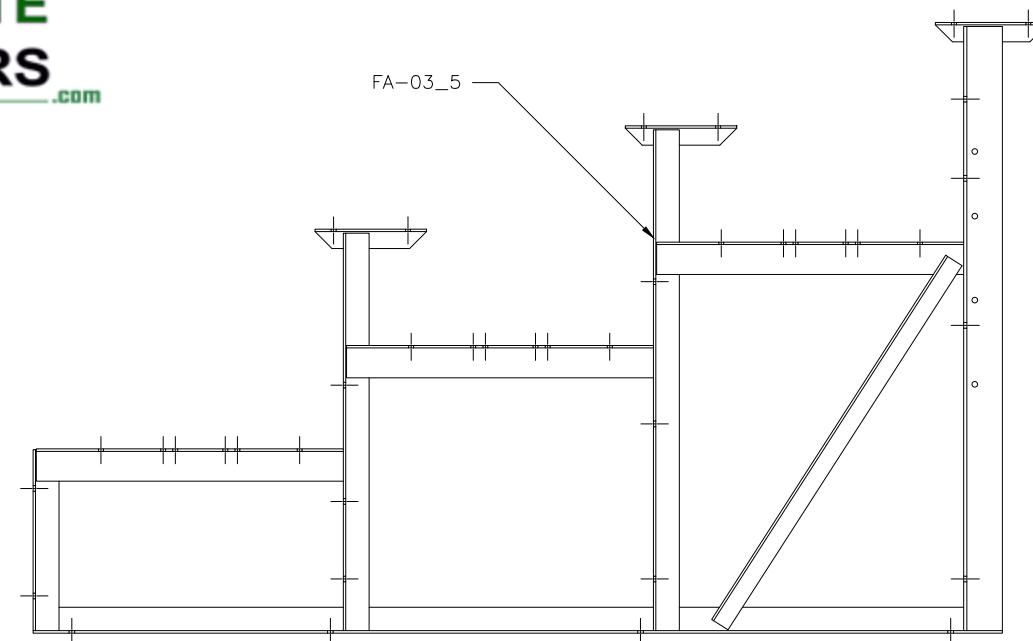

PROJECT/SITE: NA-0527ADA_CL

DESCRIPTION: NON-ELEV. 5 ROW x 27'-0" FRAME IDENTIFICATION

DRAWN BY: JCM

DATE: 1/22/20


REVISION: 0

SCALE: N.T.S.


SHEET NUMBER: 4.ID

(OPTIONAL) ATTACH GROUND SILLS *


*NOT ALL BLEACHERS WILL
RECEIVE GROUND SILLS. IF
YOUR UNIT DOES NOT INCLUDE
THIS FEATURE, SKIP THIS STEP.

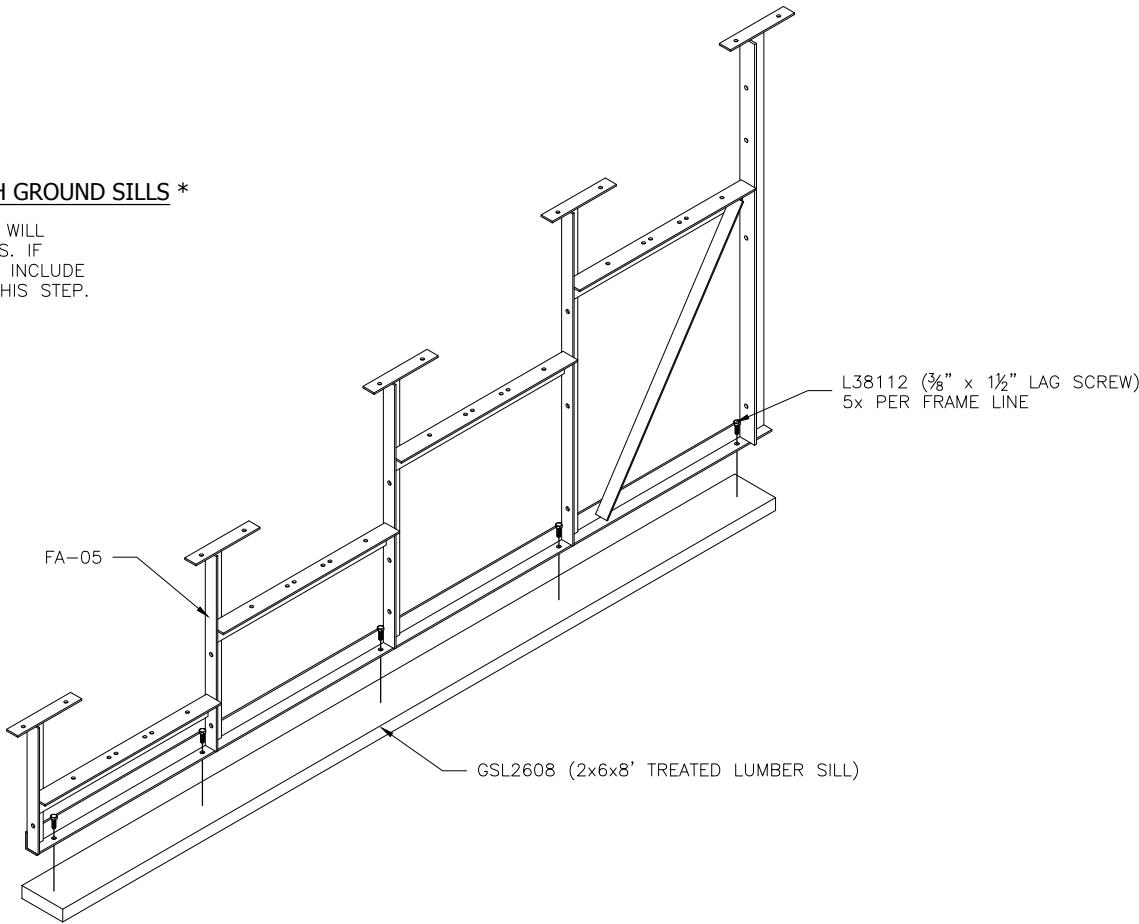

PRE-ASSEMBLE X-BRACE PAIR(S)

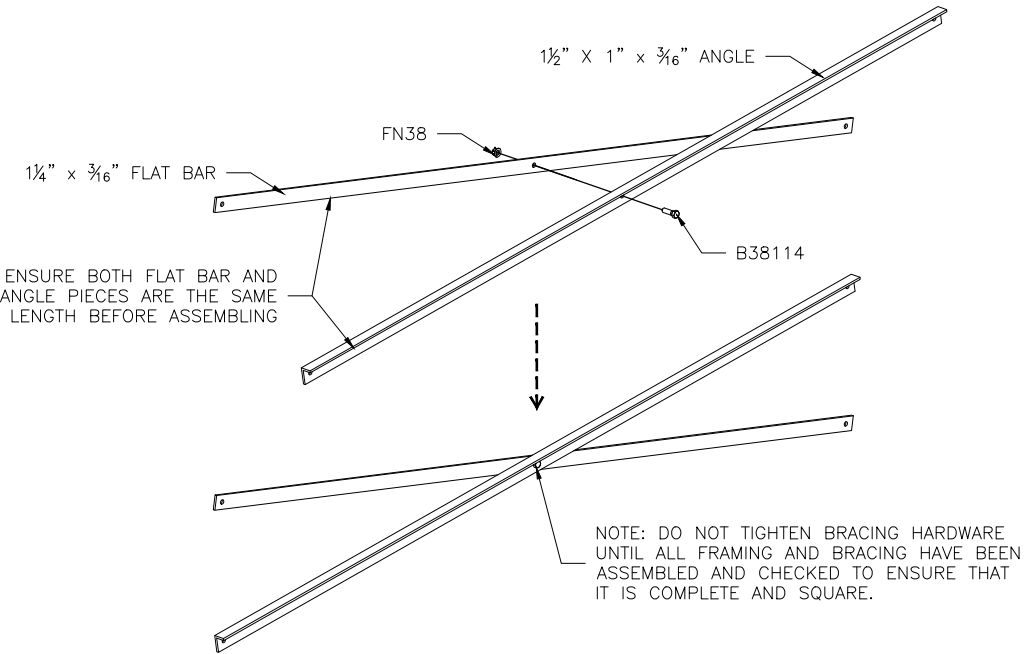


**ONCE FRAMING IS COMPLETE,
PRE-ASSEMBLE CLIP SETS ON BLEACHER FRAMES**

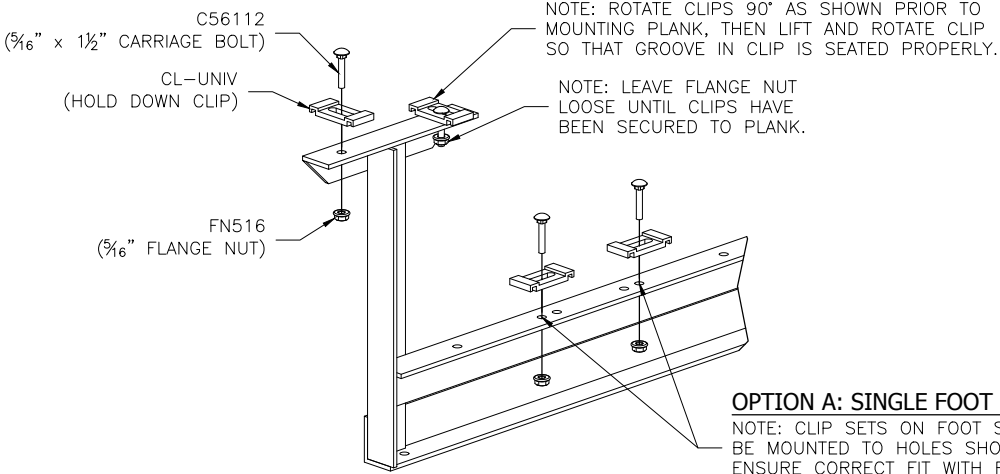

OPTION A: SINGLE FOOT BOARDS

NOTE: CLIP SETS ON FOOT SUPPORTS MUST
BE MOUNTED TO HOLES SHOWN HERE TO
ENSURE CORRECT FIT WITH FOOT PLANK.

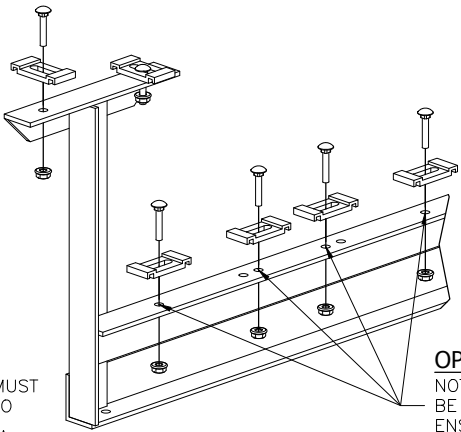


OPTION B: DOUBLE FOOT BOARDS

NOTE: CLIP SETS ON FOOT SUPPORTS MUST
BE MOUNTED TO HOLES SHOWN HERE TO
ENSURE CORRECT FIT WITH FOOT PLANK.



PROJECT/SITE: NA-0527ADA_CL				
DESCRIPTION: NON-ELEV. 5 ROW x 27'-0" ASSEMBLY PREP				
DRAWN BY: JCM	DATE: 1/22/20	REVISION: 0	SCALE: N.T.S.	SHEET NUMBER: 5.BA

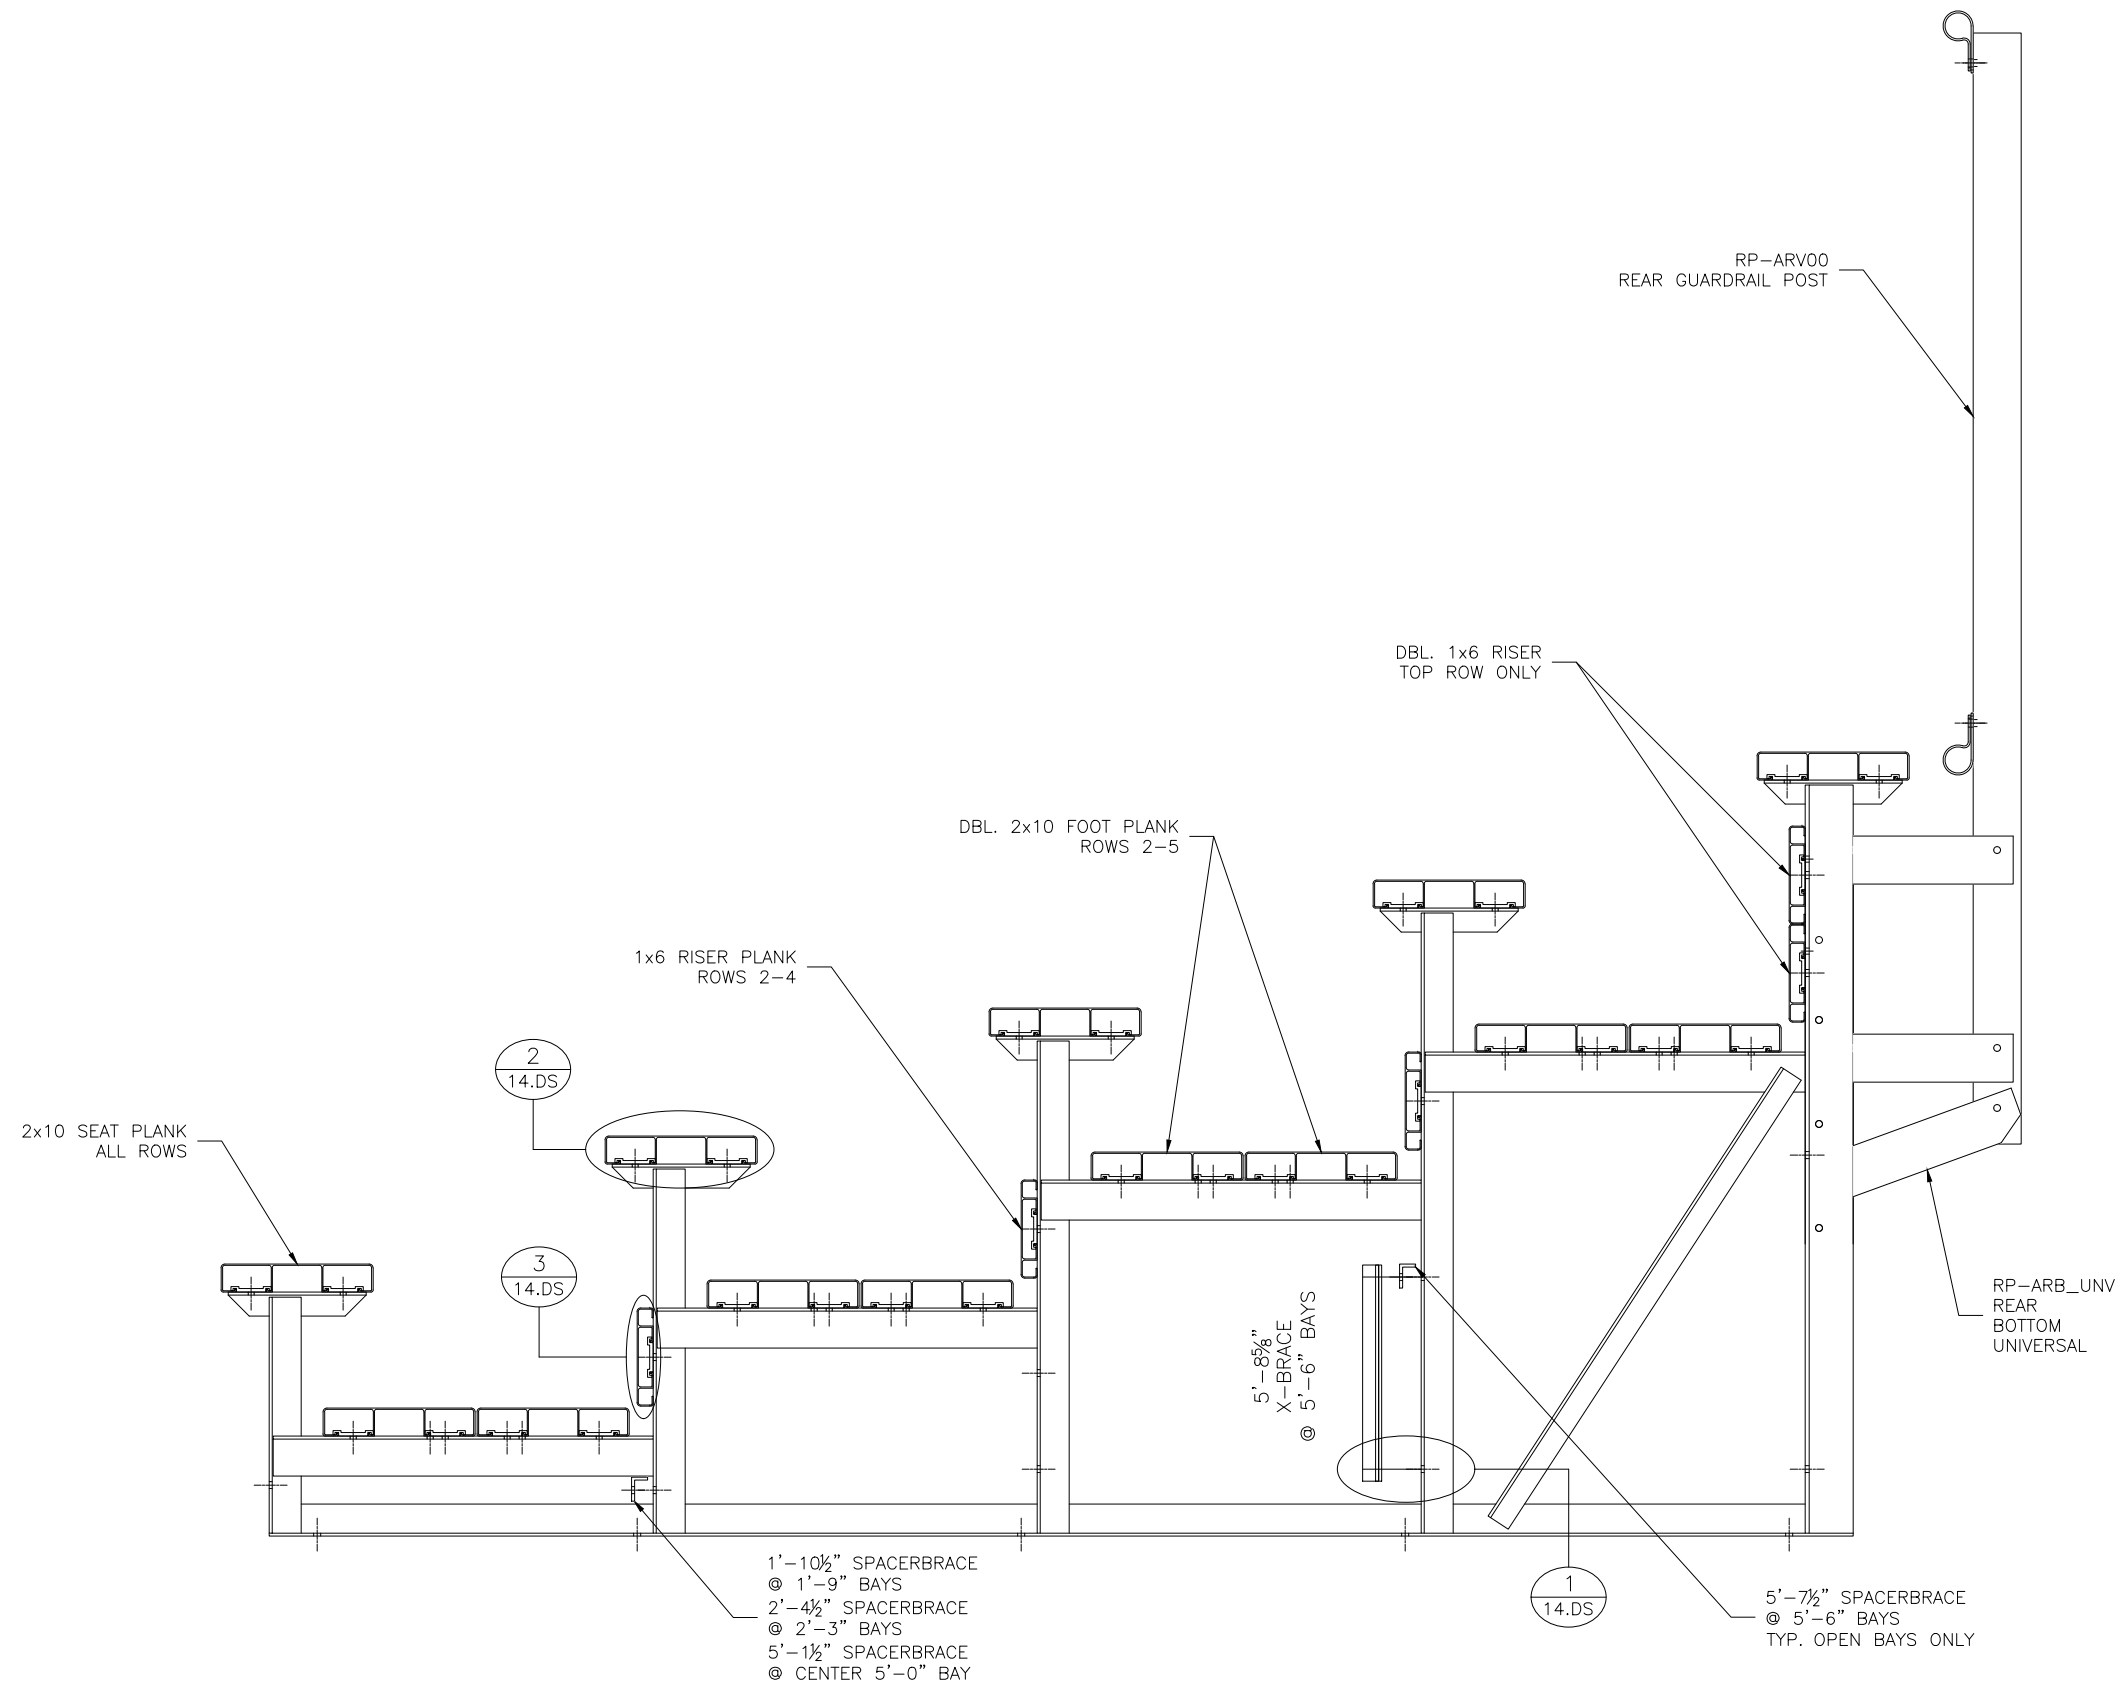

PROJECT/SITE: NA-0527ADA_CL

DESCRIPTION: NON-ELEV. 5 ROW x 27'-0" ASSEMBLY SECTION VIEW


DRAWN BY: JCM

DATE: 1/22/20


REVISION: 0

SCALE: N.T.S.

SHEET NUMBER: 7.BA

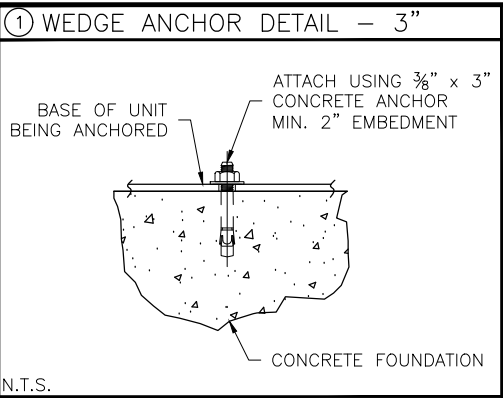



(OPTIONAL) ANCHOR BLEACHER TO CONCRETE FOUNDATION *

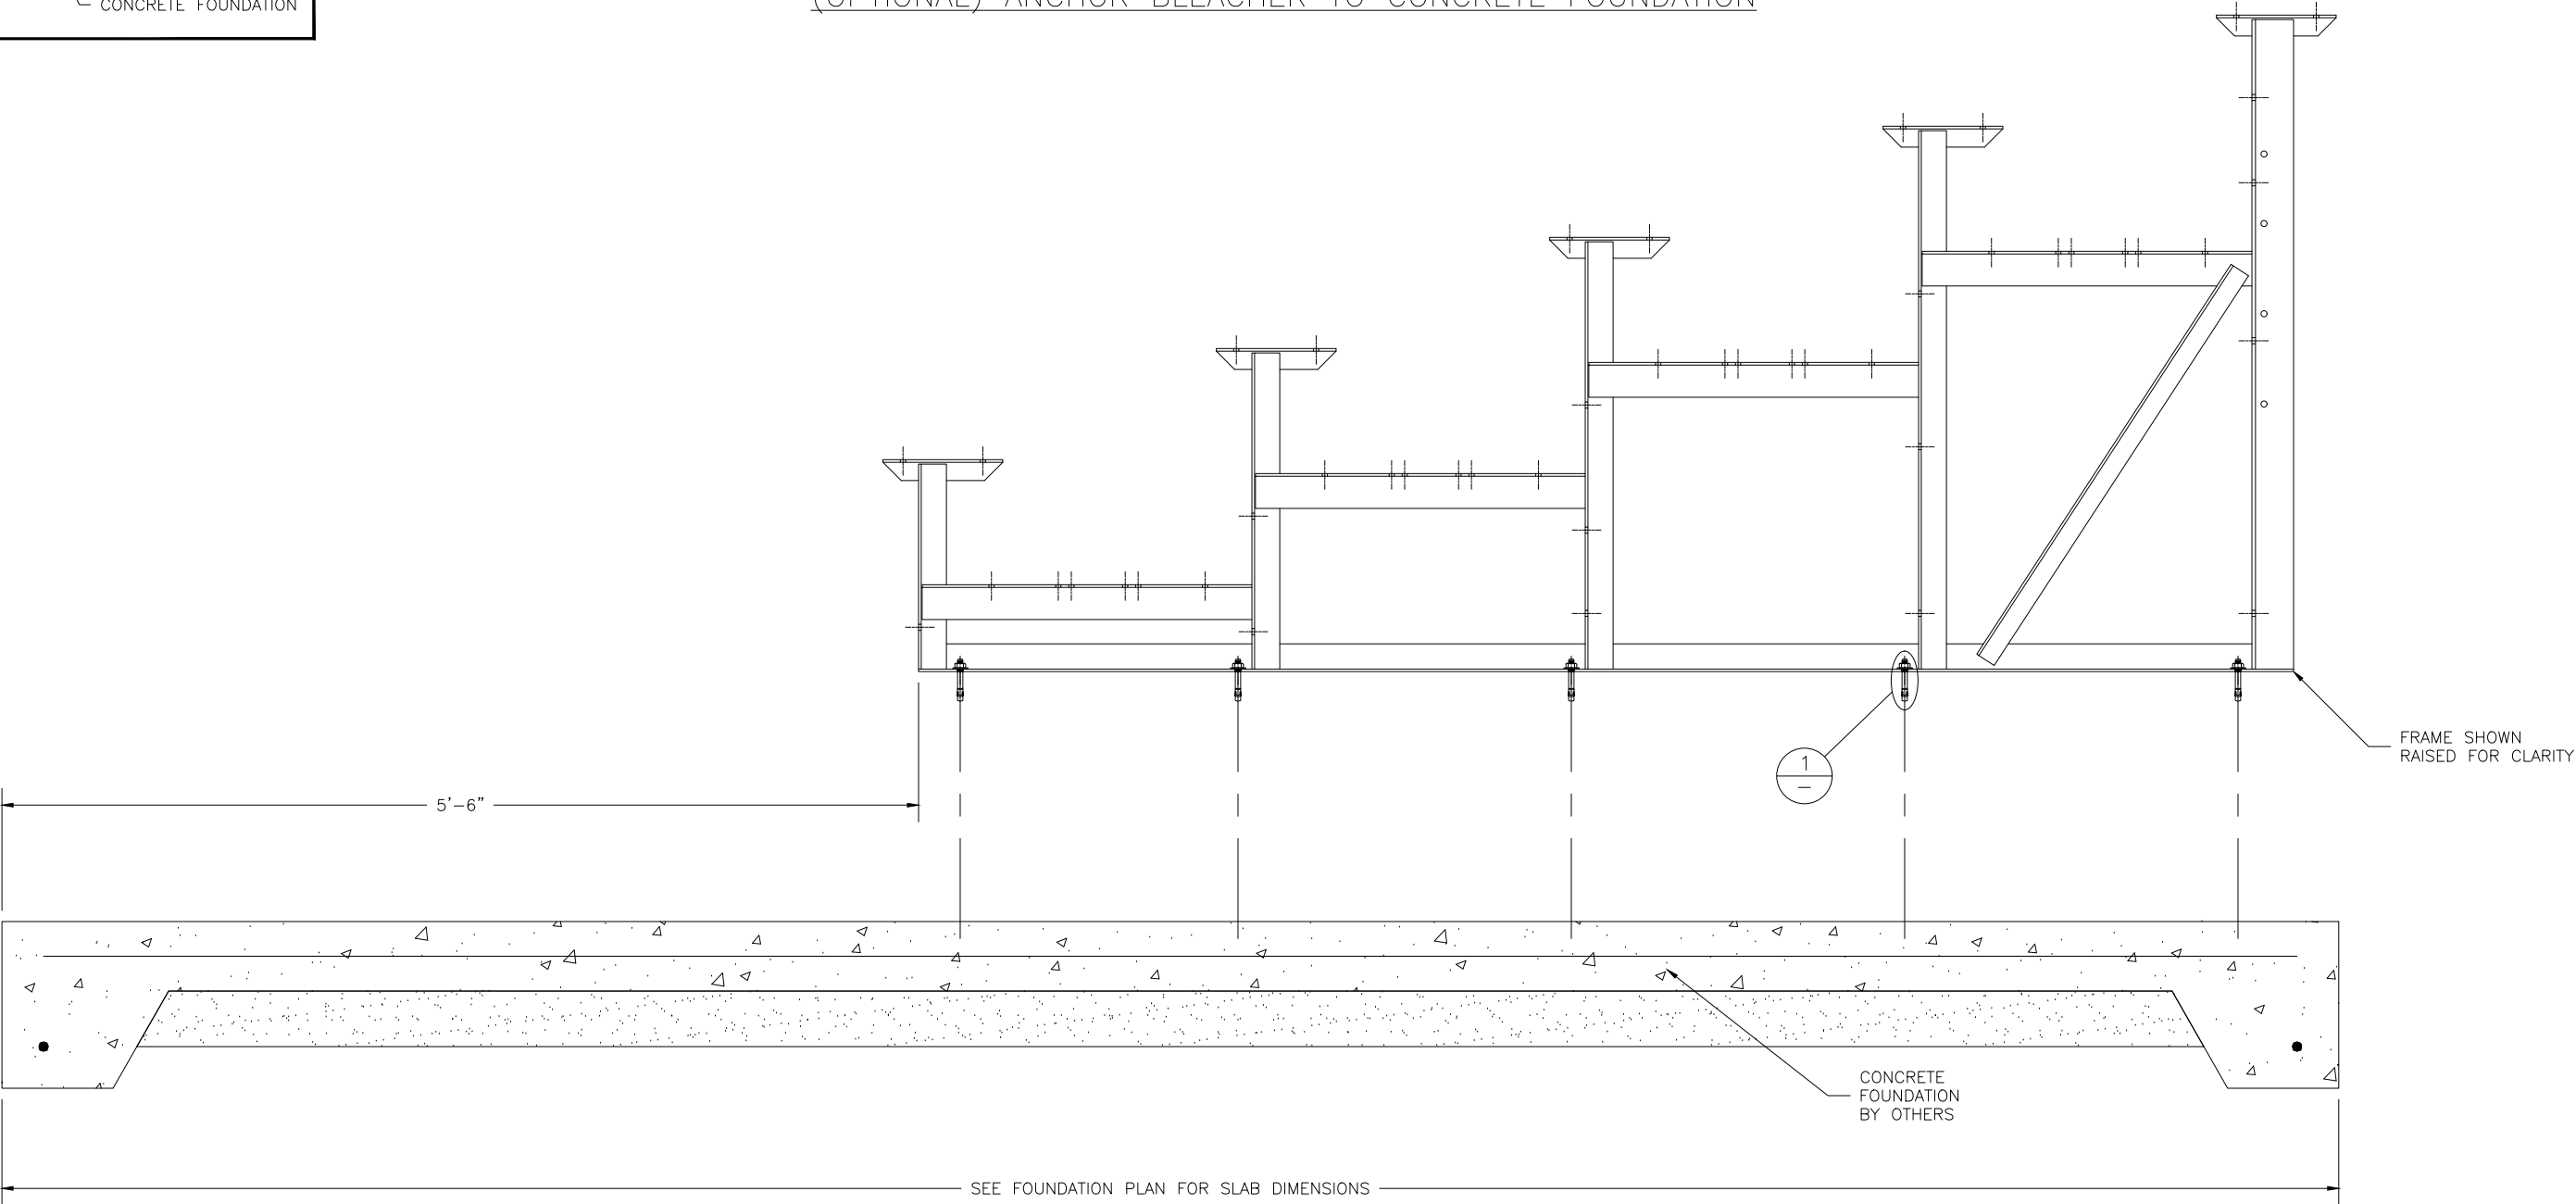

* CONCRETE WEDGE ANCHORS NOT INCLUDED WITH ALL UNITS. IF USING OTHER ANCHORING SYSTEM, SKIP THIS STEP AND REFER TO INSTRUCTIONS SPECIFIC TO THE ANCHORING SYSTEM PURCHASED FOR YOUR UNIT.









PROJECT/SITE: NA-0527ADA_CL				
DESCRIPTION: NON-ELEV. 5 ROW BLEACHER ANCHORING PLAN				
DRAWN BY: JCM	DATE: 1/22/20	REVISION: 0	SCALE: N.T.S.	SHEET NUMBER: 8,AP

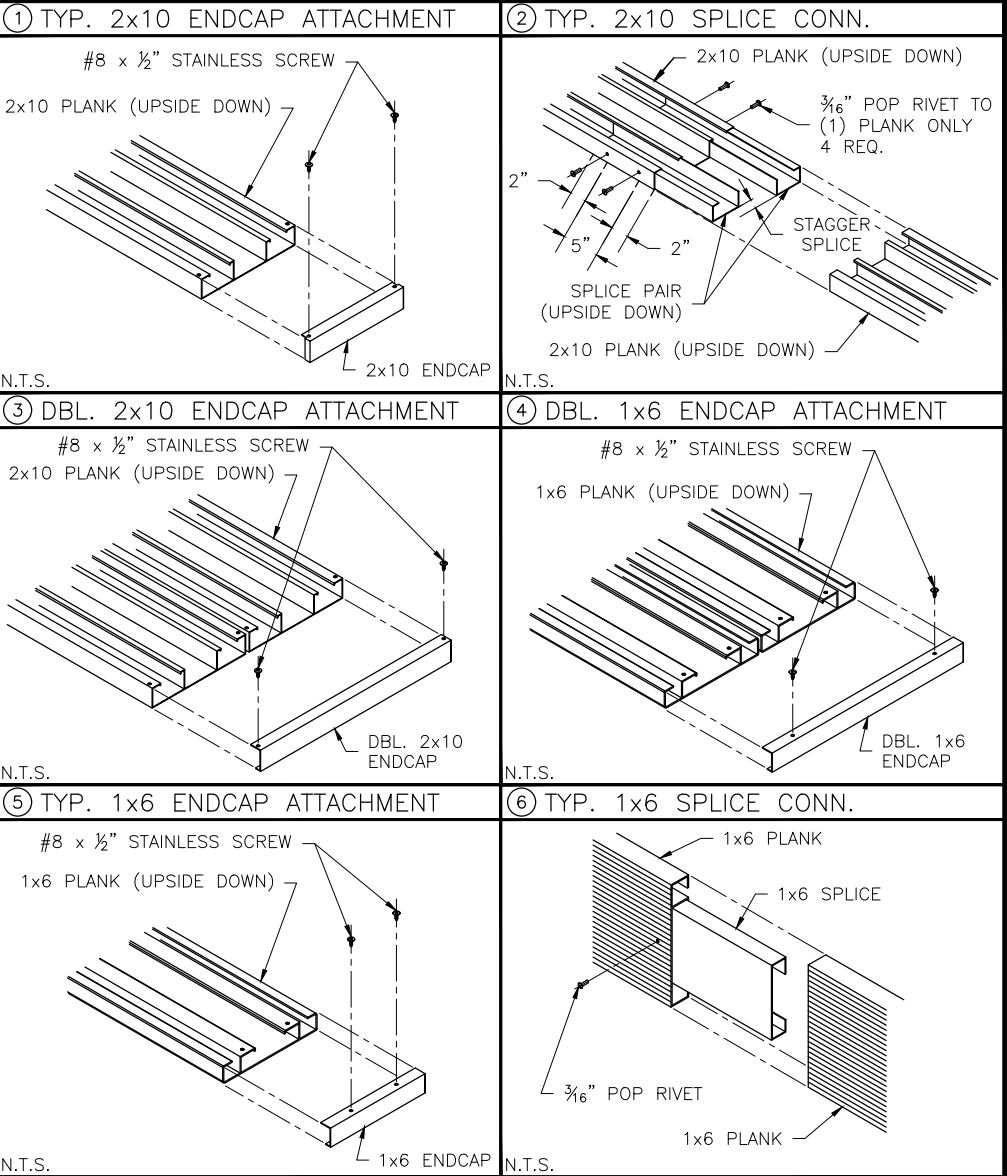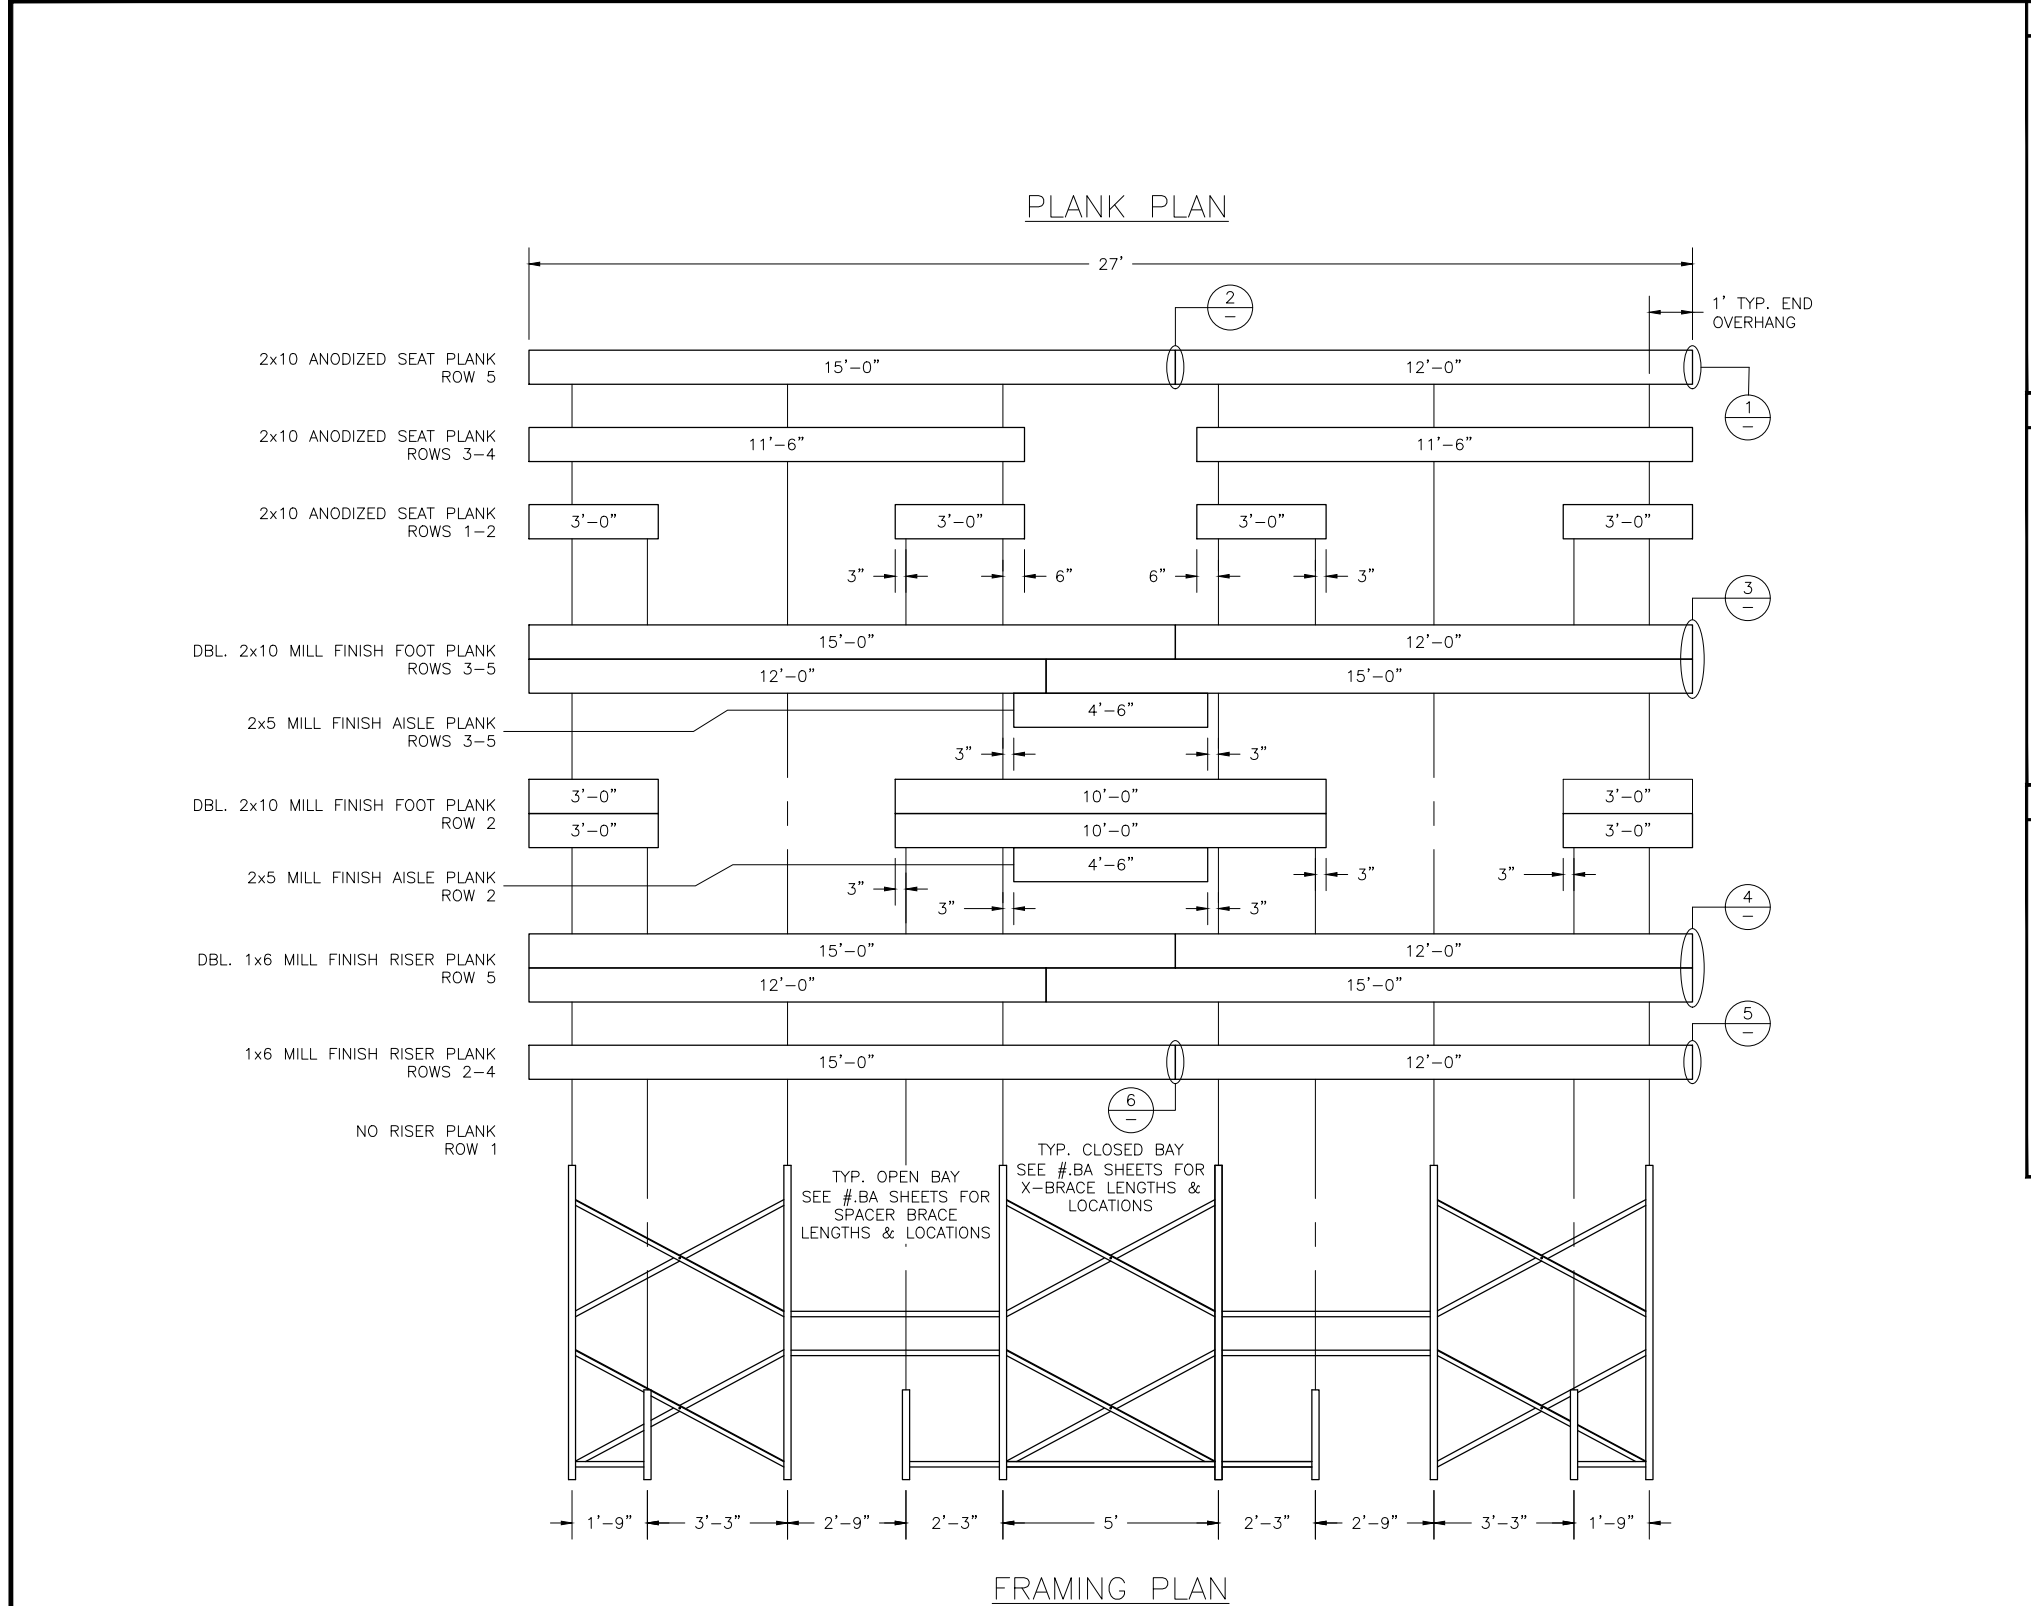

* NOTE:
"CLOSED BAY" RECEIVES BOTH X-BRACING AND SPACER (STRAIGHT) BRACING.
"OPEN BAY" RECEIVES ONLY SPACER (STRAIGHT) BRACING.




PROJECT/SITE: NA-0527ADA_CL				
DESCRIPTION: NON-ELEV. 5 ROW x 27'-0" PLANK & FRAMING PLAN				
DRAWN BY: JCM	DATE: 1/22/20	REVISION: 0	SCALE: N.T.S.	SHEET NUMBER: 9.PF

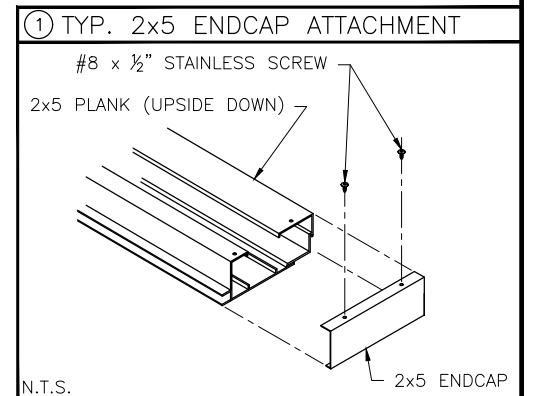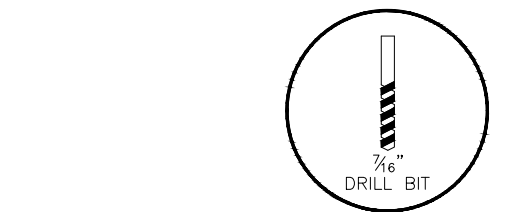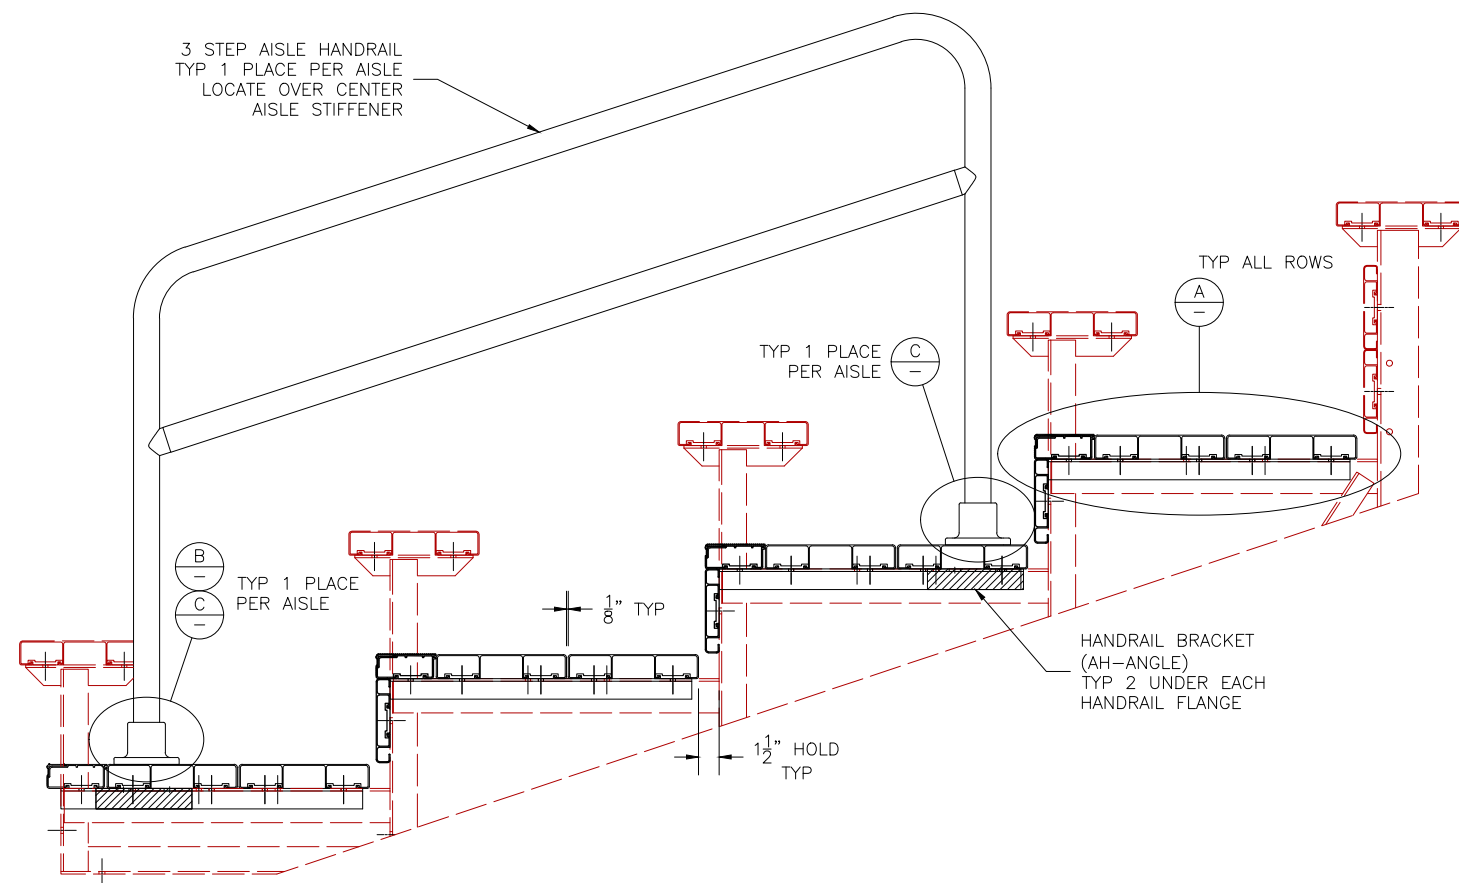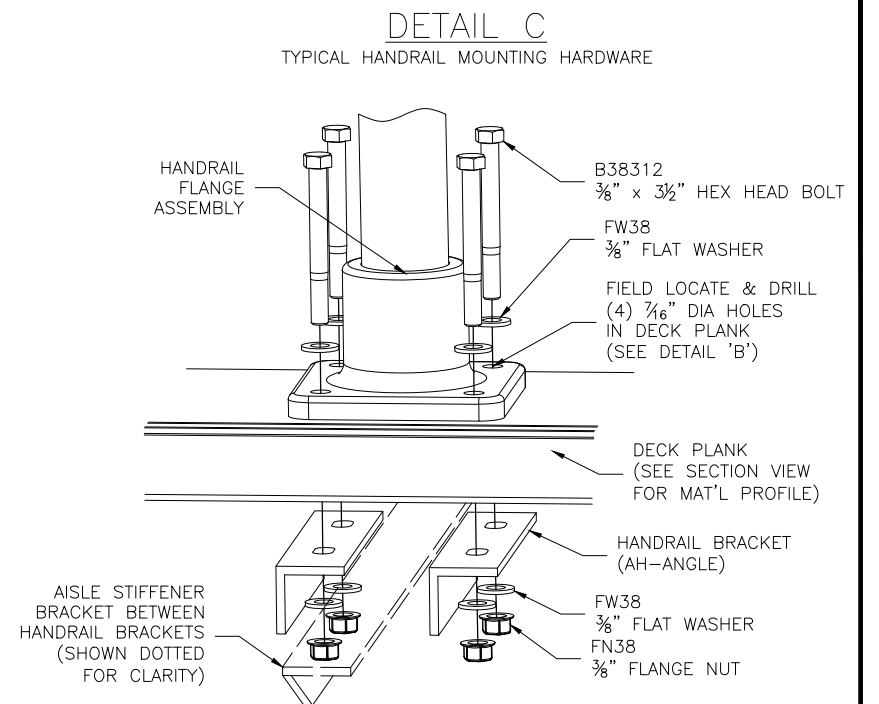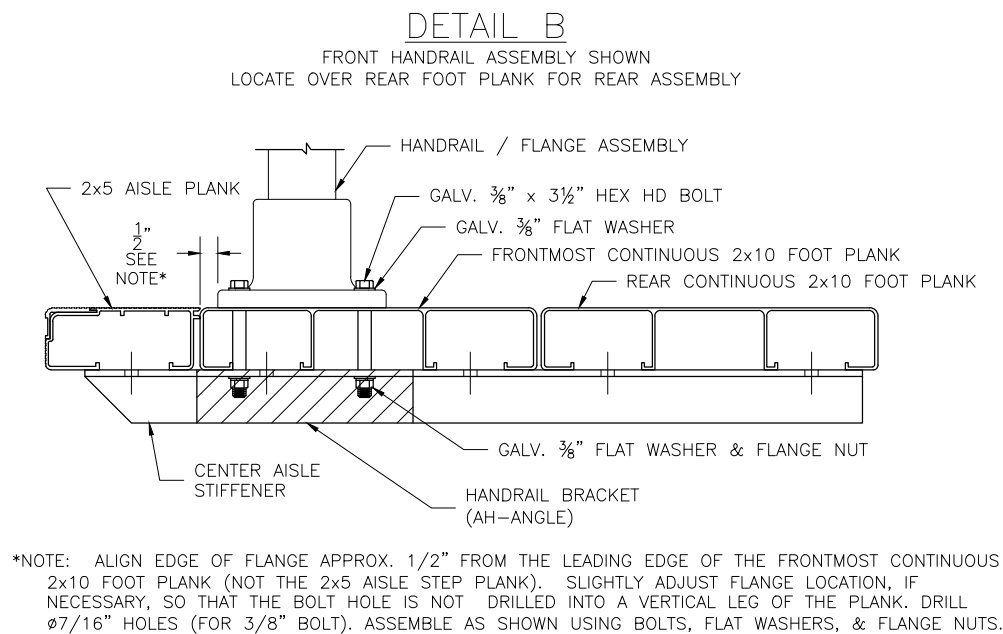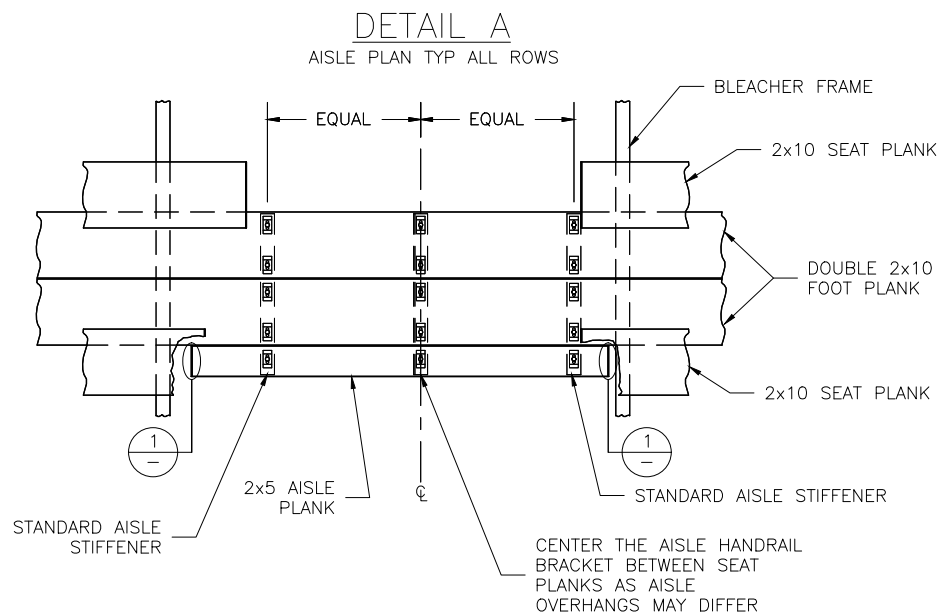


PROJECT/SITE: NA-0527ADA_CL				
DESCRIPTION: NON-ELEV. 5 ROW VERTICAL AISLE ASSEMBLY				
DRAWN BY: JCM	DATE: 1/22/20	REVISION: 0	SCALE: N.T.S.	SHEET NUMBER: 10.VA


TOP VIEW

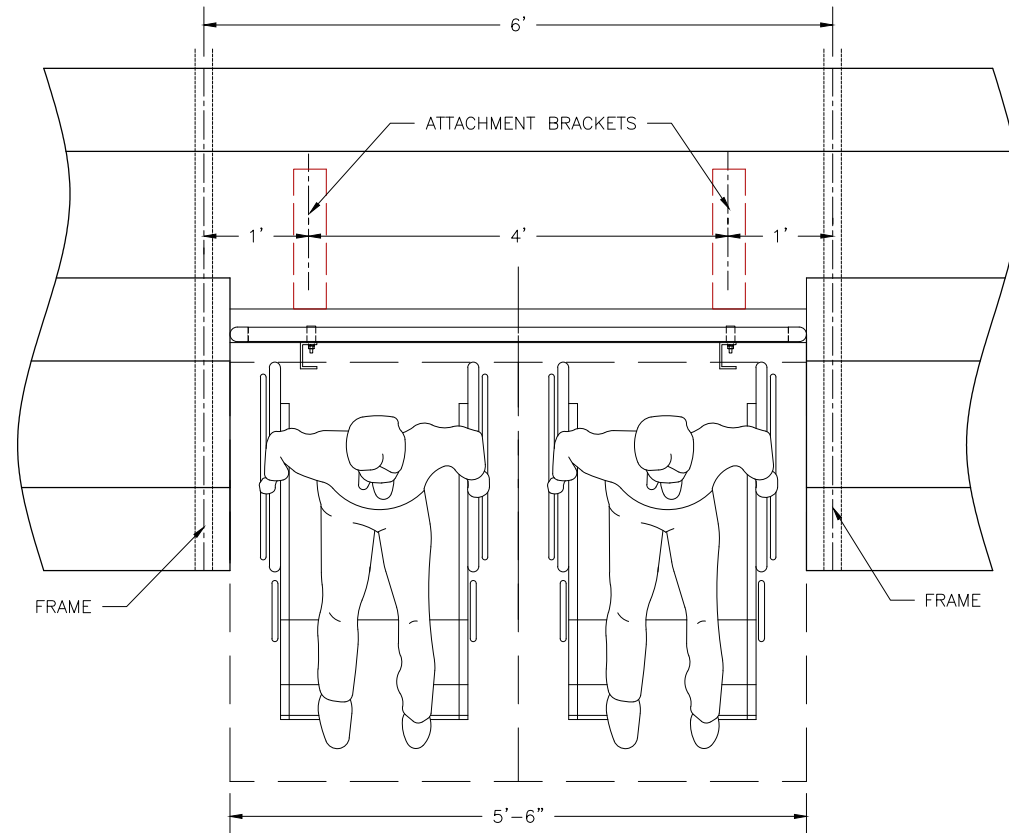




FRONT VIEW

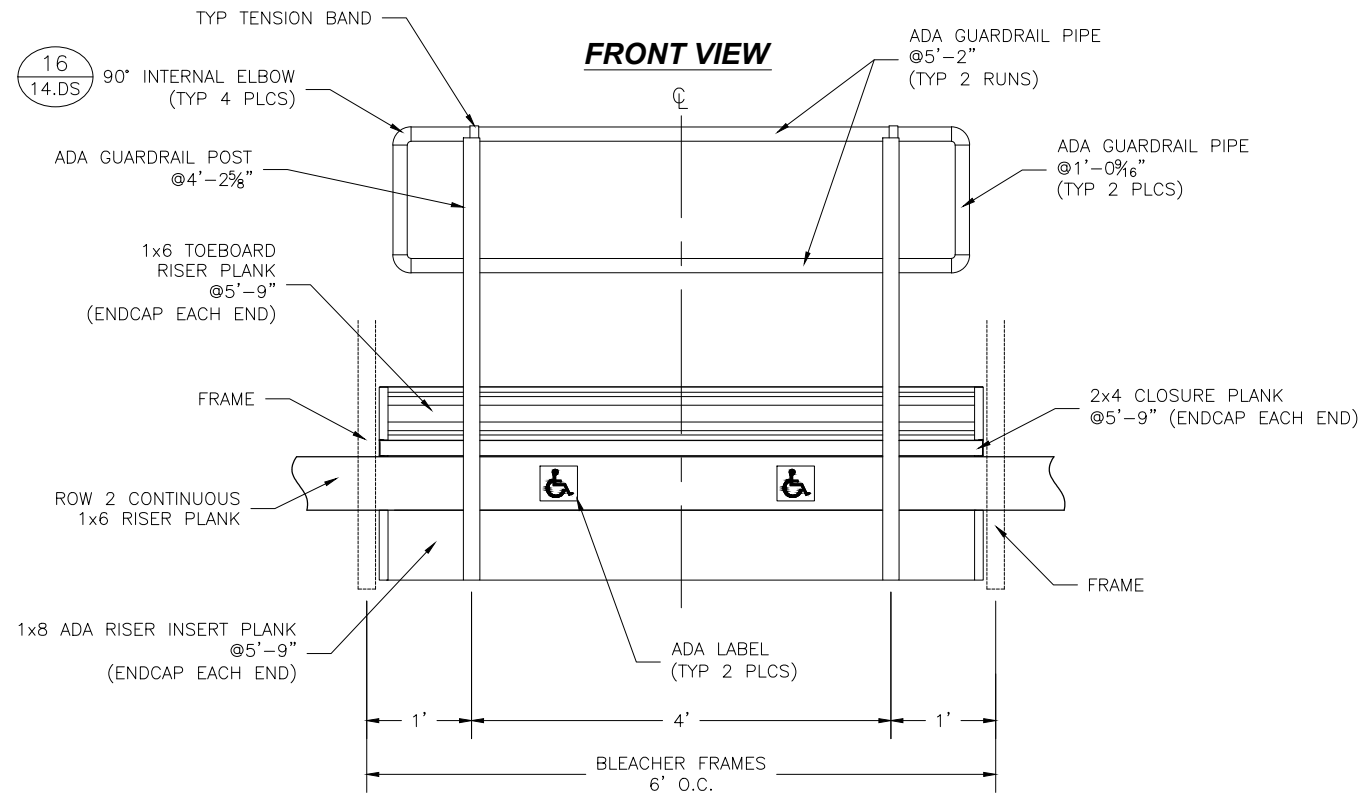


ISOMETRIC VIEW

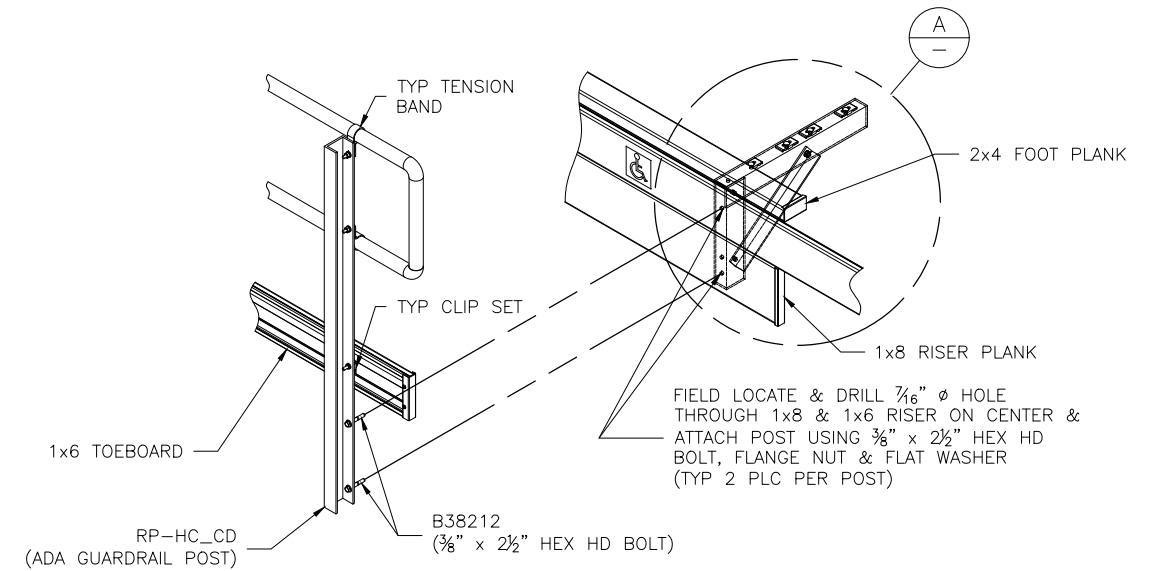

**ADA FRAMING
DETAIL A**

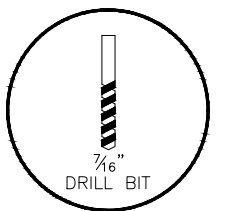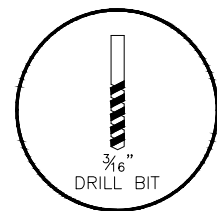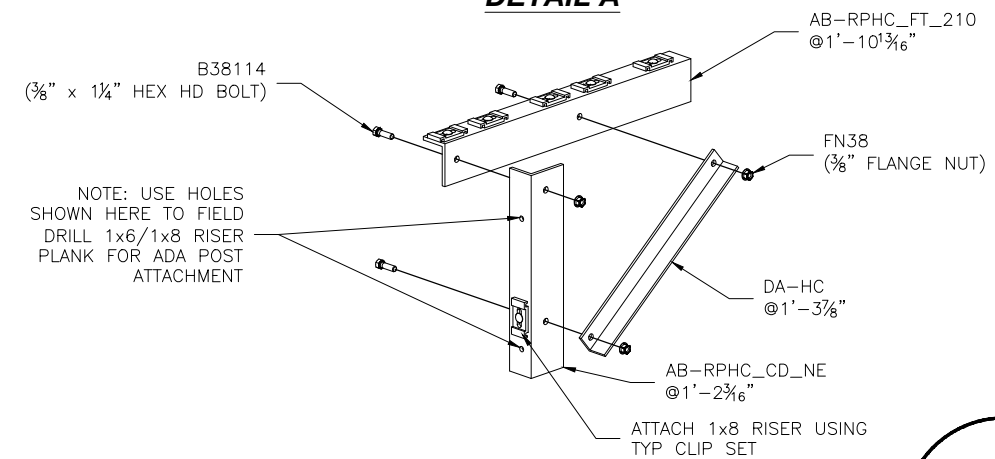

PROJECT/SITE: NA-0527ADA_CL				
DESCRIPTION: NON-ELEV. 5 ROW x 27'-0" GUARDRAIL ASSEMBLY				
DRAWN BY: JCM	DATE: 1/22/20	REVISION: 0	SCALE: N.T.S.	SHEET NUMBER: 11.WC

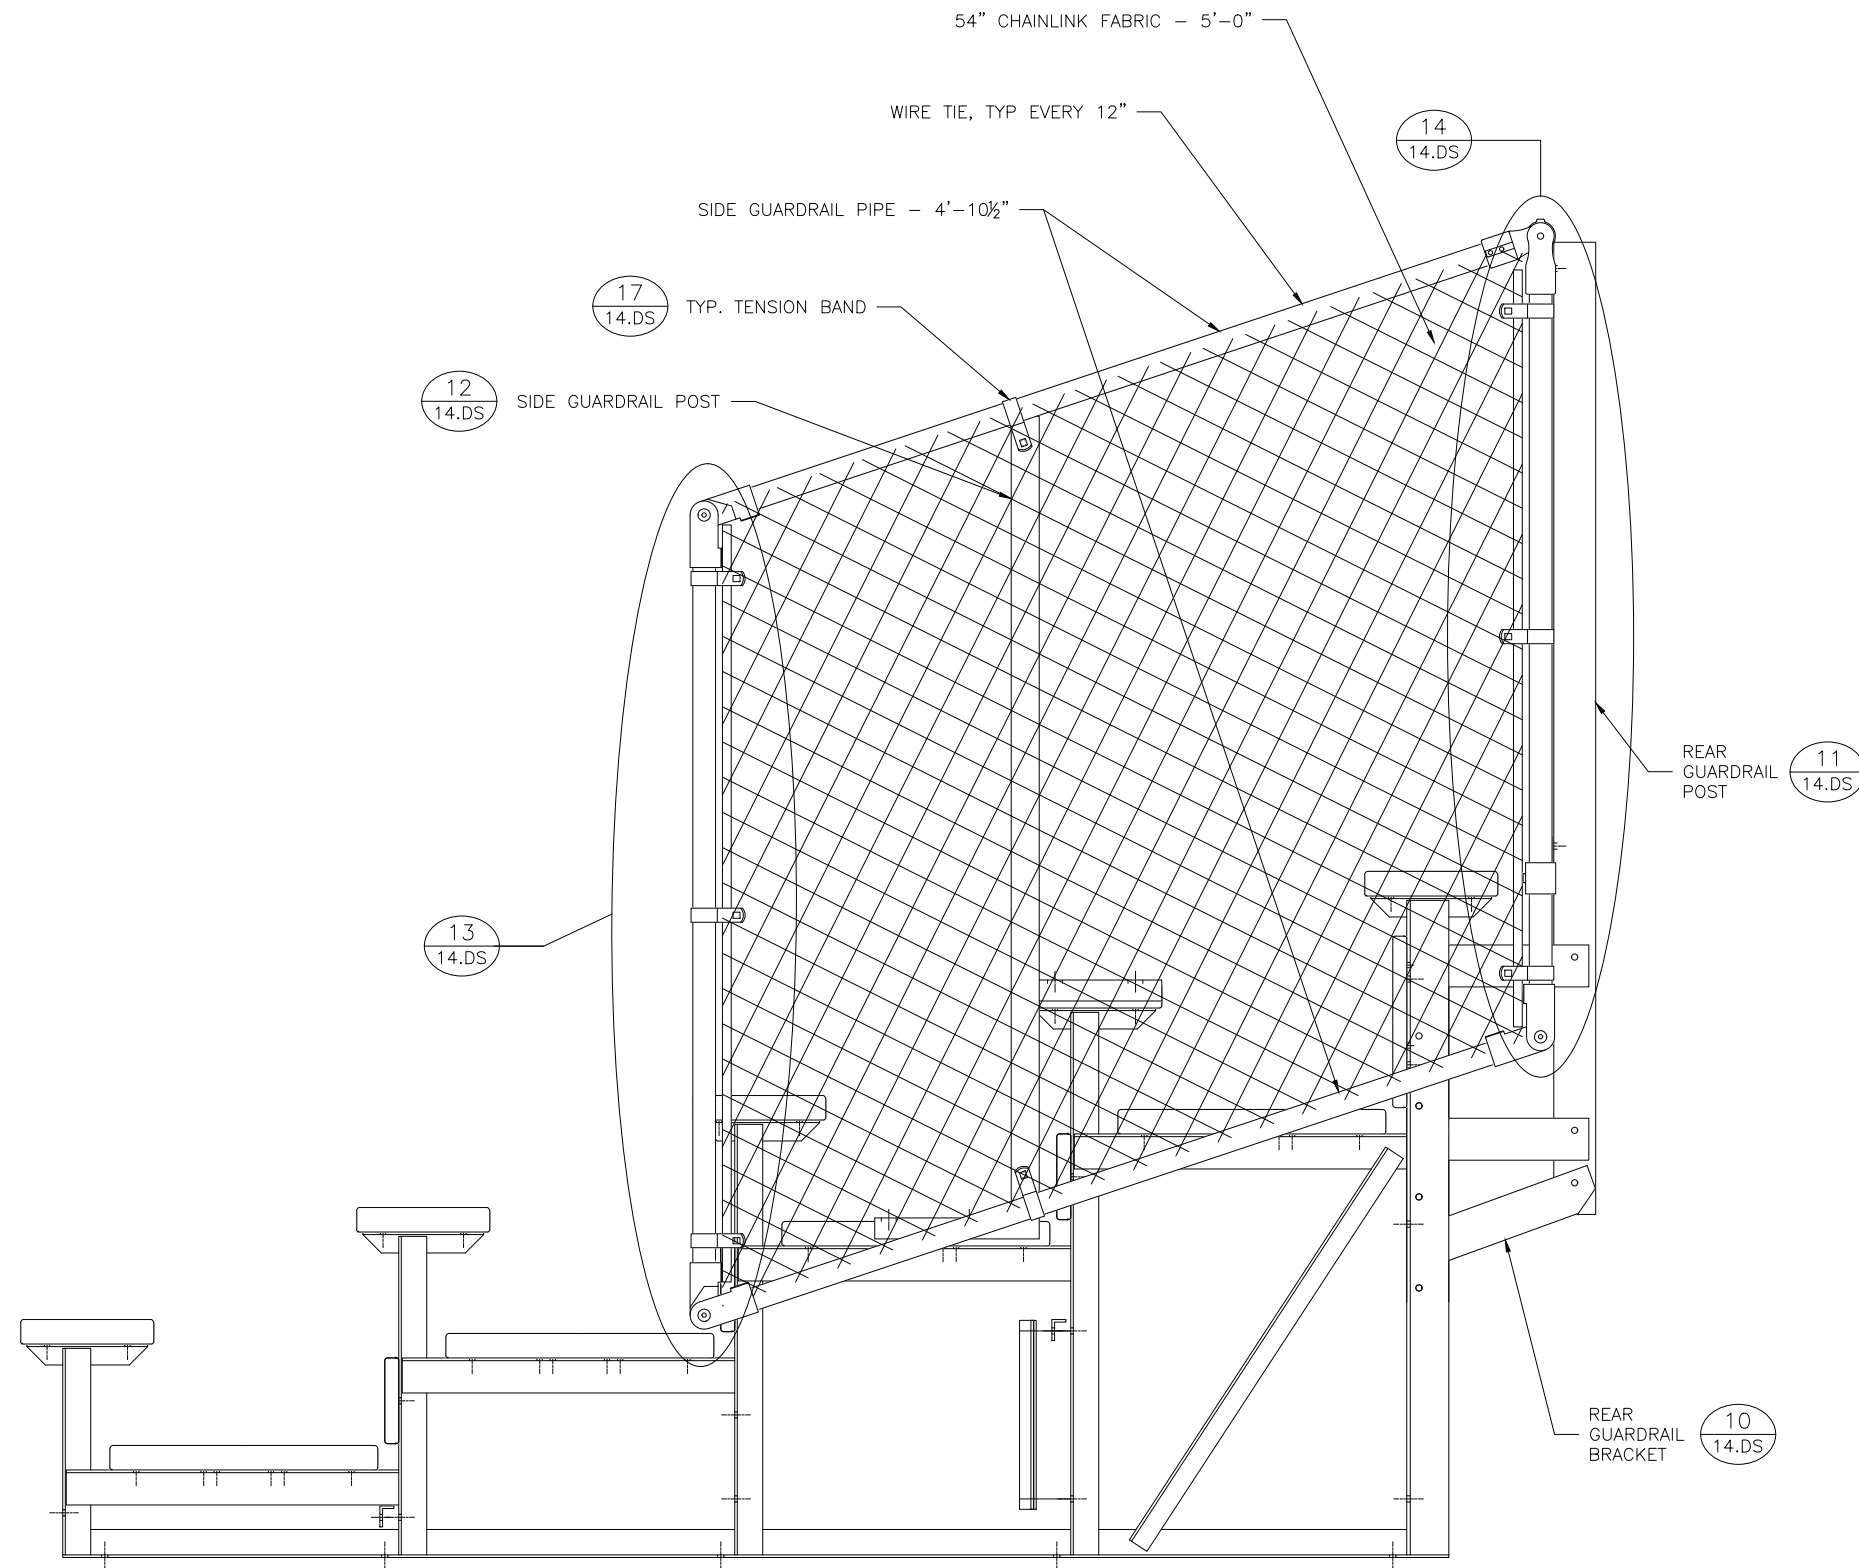

PROJECT/SITE: NA-0527ADA_CL

DESCRIPTION: NON-ELEV. 5 ROW x 27'-0" GUARDRAIL ASSEMBLY

DRAWN BY: JCM


DATE: 1/22/20

REVISION: 0


SCALE: N.T.S.

SHEET NUMBER: 12.GR

DETAIL 'A' - SPECTATOR RIGHT
SIDE GUARDRAIL CONNECTION

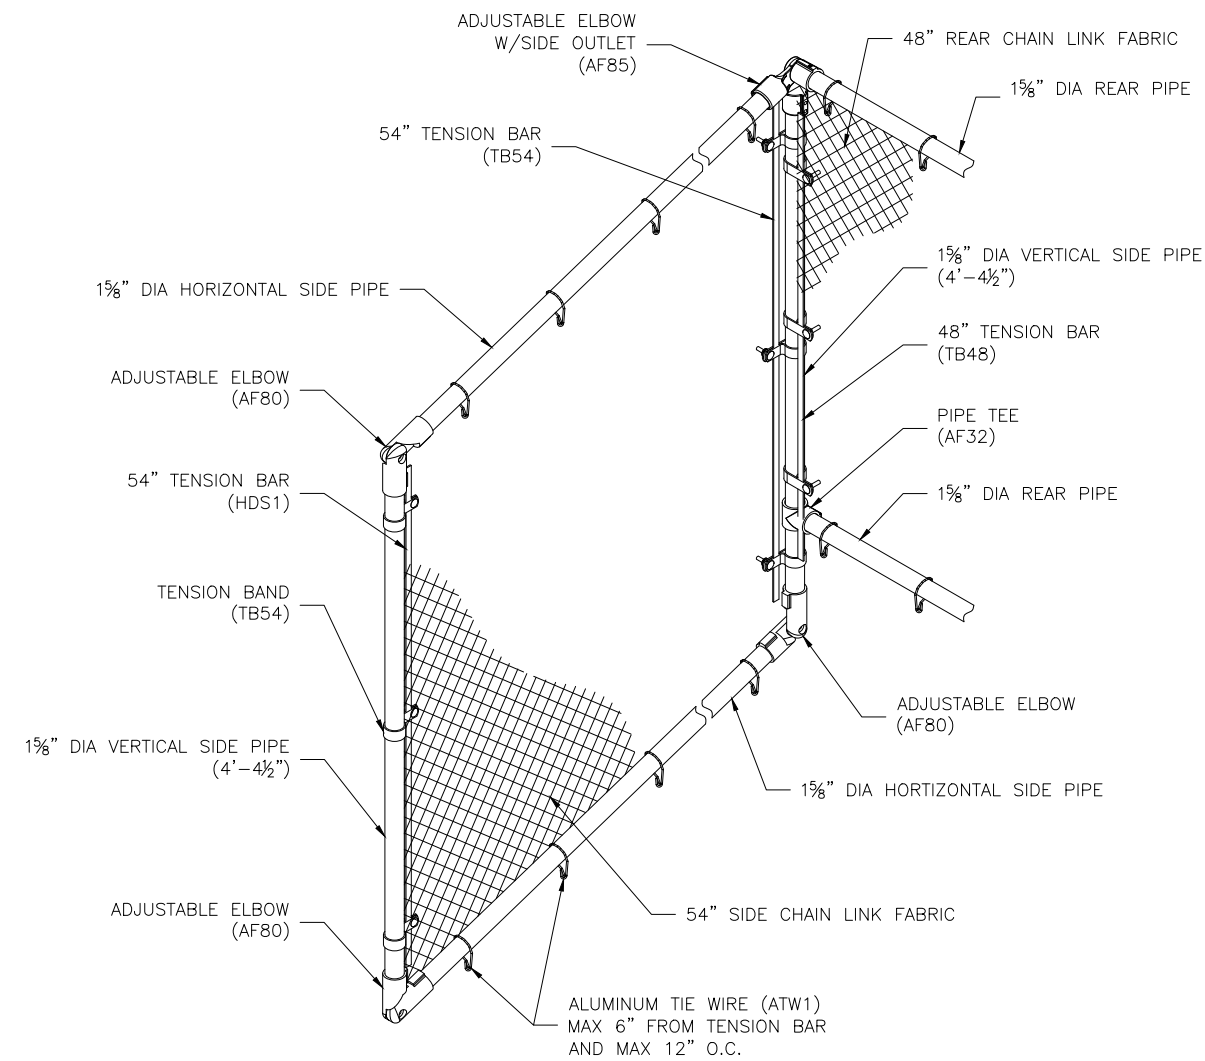

REAR GUARDRAIL
(AS VIEWED FROM REAR)

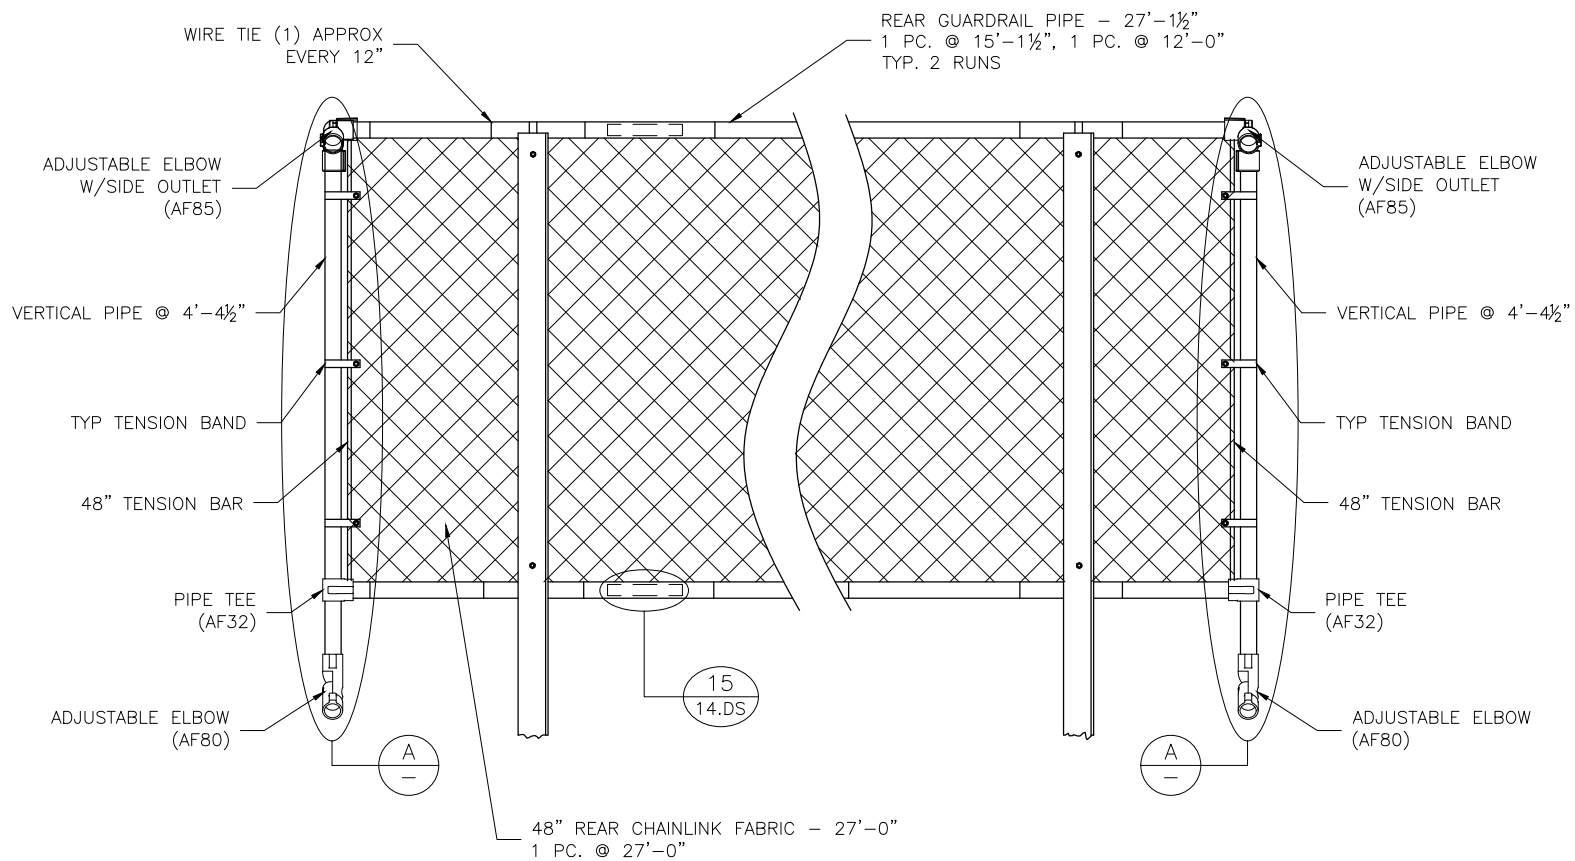

PROJECT/SITE: NA-0527ADA_CL

DESCRIPTION: NON-ELEV. 5 ROW x 27'-0" GUARDRAIL ASSEMBLY

DRAWN BY: JCM

DATE: 1/22/20

REVISION: 0

SCALE: N.T.S.

SHEET NUMBER: 13.GR

① TYP. BRACE CONN. — 1¼ BOLT N.T.S.	② TYP. 2x10 PLANK ATTACHMENT N.T.S.	③ TYP. 1x6 PLANK ATTACHMENT N.T.S.	④ TYP. 2x10 ENDCAP ATTACHMENT N.T.S.	⑤ TYP. 1x6 ENDCAP ATTACHMENT N.T.S.	⑥ DBL. 2x10 ENDCAP ATTACHMENT N.T.S.
⑦ DBL. 1x6 ENDCAP ATTACHMENT N.T.S.	⑧ TYP. 2x10 SPLICE CONN. N.T.S.	⑨ TYP. 1x6 SPLICE CONN. N.T.S.	⑩ REAR GUARDRAIL BRACKET ATTACH N.T.S.	⑪ REAR GUARDRAIL POST ATTACH N.T.S.	⑫ SIDE GD. RAIL POST INSTALLATION N.T.S.
⑬ VERT. PIPE DETAIL (SIDE, BOTTOM) N.T.S.	⑭ VERT. PIPE DETAIL (SIDE, TOP) N.T.S.	⑮ PIPE COUPLER INSTALLATION N.T.S.	⑯ INTERNAL ELBOW INSTALLATION N.T.S.	⑰ TENSION BAND ATTACHMENT N.T.S.	



PROJECT/SITE: NA-0527ADA_CL				
DESCRIPTION: TYPICAL BLEACHER ASSEMBLY DETAILS				
DRAWN BY: JCM	DATE: 1/22/20	REVISION: 0	SCALE: N.T.S.	SHEET NUMBER: 14.DS