


BRB-0527AD

NON ELEVATED 5 ROW x 27'-0" BLEACHER

BuiltRiteBleachers.com

5077 Northampton Drive, Fort Myers, FL 33919


CS.1	– COVER SHEET
TD.1	– BLEACHER SEATING PLAN
FP.1	– FOUNDATION PLAN
BA.1	– BLEACHER FRAMING & CLIP PRE-ASSEMBLY
BA.2	– BLEACHER BRACING LOCATION PLAN
BA.3	– BLEACHER ASSEMBLY
AP.1	– ANCHORING PLAN
PF.1	– PLANK & FRAMING PLAN
VA.1	– VERTICAL AISLE ASSEMBLY
GR.1	– GUARDRAIL ASSEMBLY

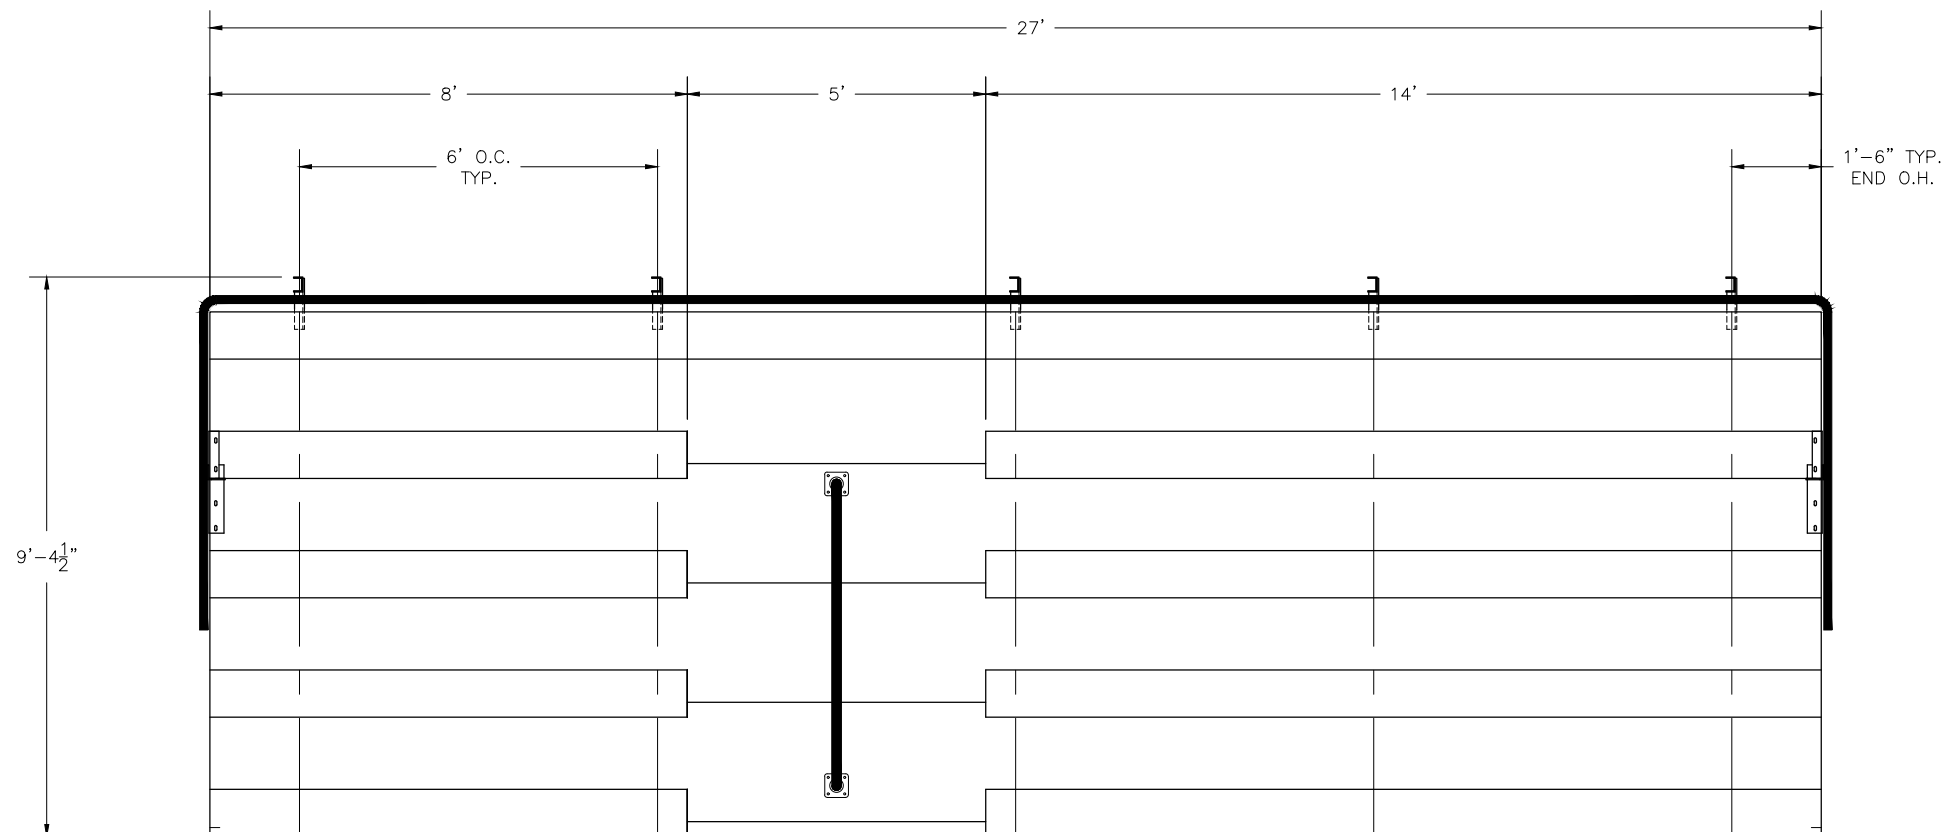

SECTION LENGTH	GROSS SEATS	ACTUAL SEATS	NO. OF ROWS	NET SEATS
27	18.00	18.00	1	18
8	5.33	5.00	4	20
14	9.33	9.00	4	36
NET SEATS				74
WHEELCHAIR SPACES				0
TOTAL NET SEATING CAPACITY (BASED ON 18" PER SEAT)				74



BuiltRiteBleachers.com		
5077 Northampton Drive, Fort Myers, FL 33919		
SCALE: N.T.S.	APPROVED BY:	DRAWN BY: IMP
DATE: 12/27/16		
TITLE: 5 ROW X 27'-0" BLEACHER SEATING PLAN		
BLEACHER MODEL #: NA-0527DLX_CL		DRAWING NUMBER: TD.1

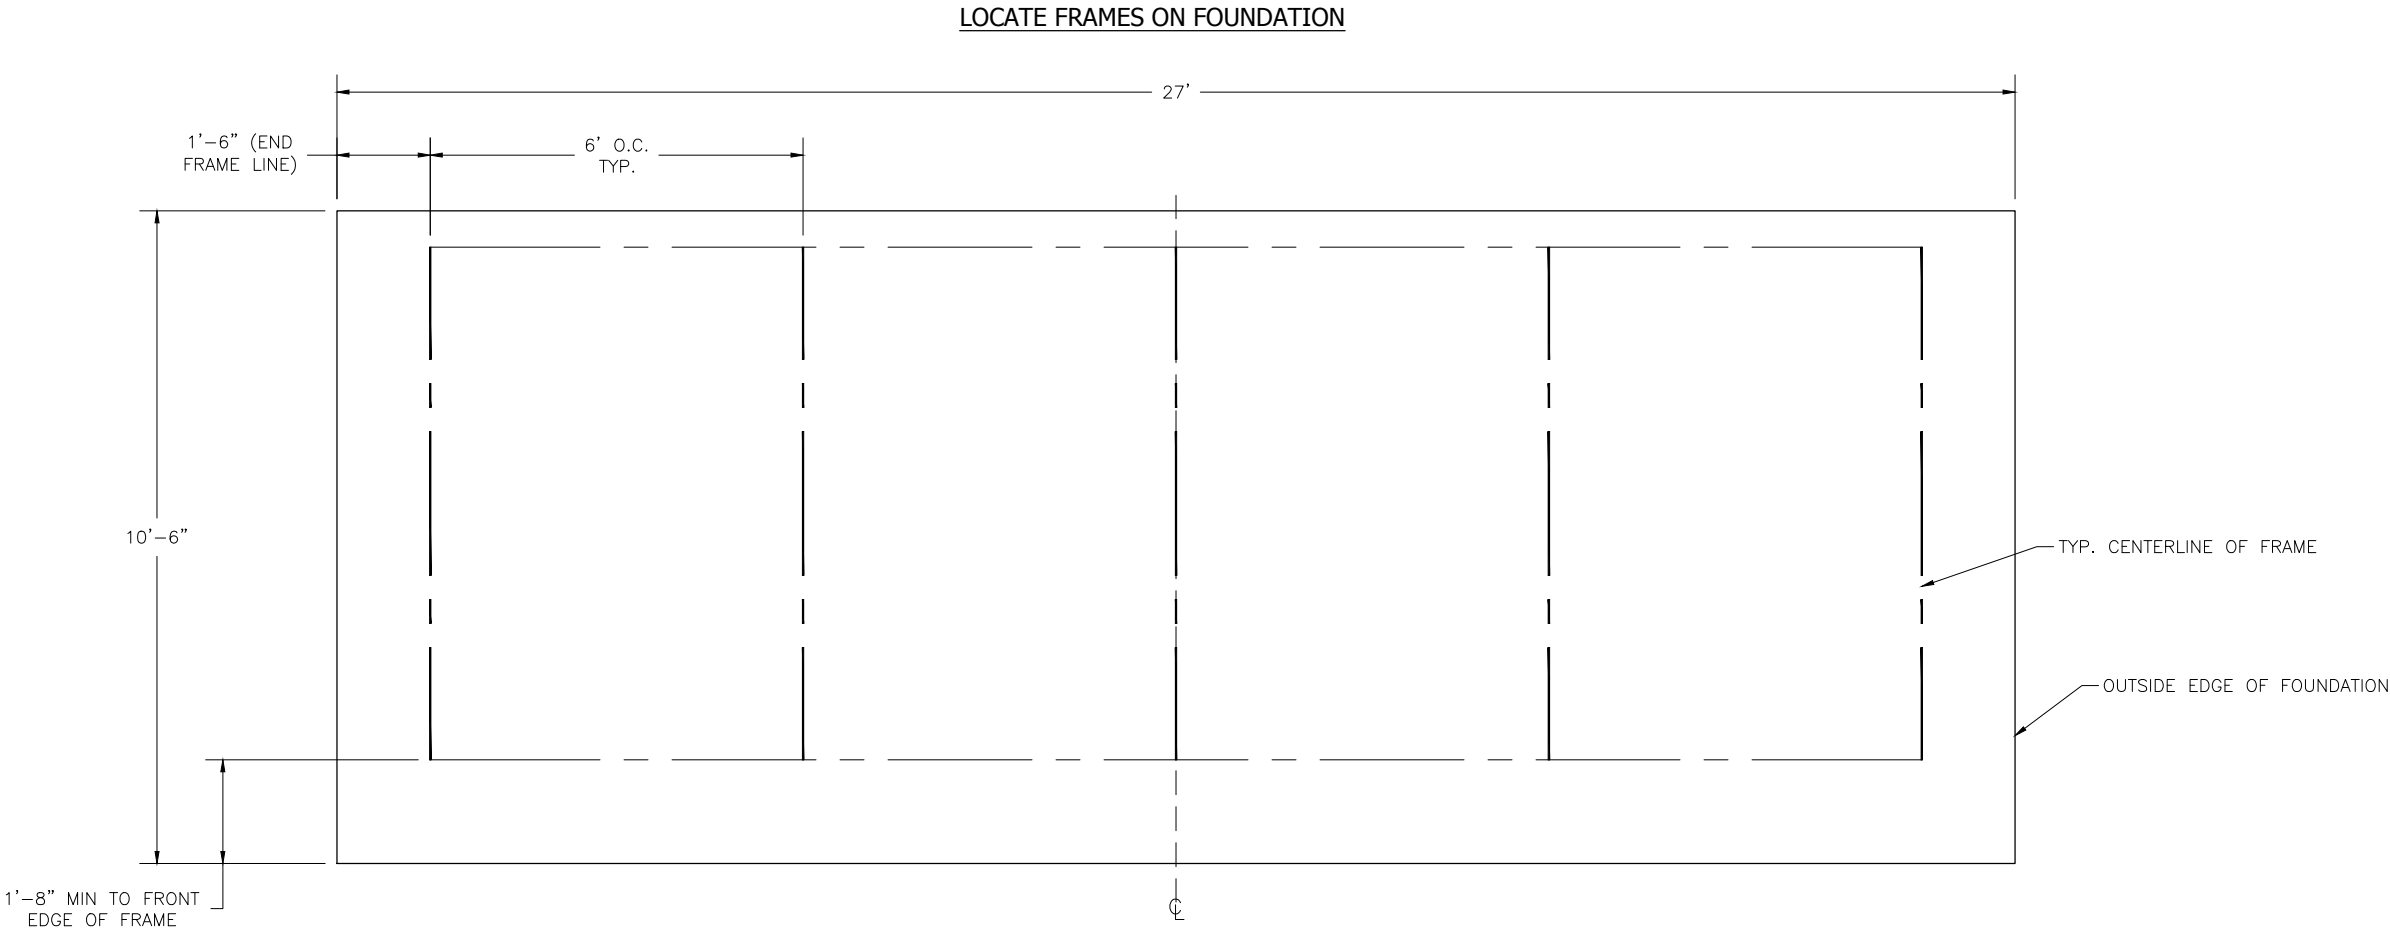

* MINIMUM FOUNDATION AREA SHOWN. DEPENDING ON LOCAL SOIL CONDITIONS, BLEACHER CAN BE INSTALLED ON A CONCRETE PAD OR FOOTERS, OR ATTACHED TO 2x6 TREATED LUMBER GROUND SILLS AND PLACED ON COMPACTED STONE, ASPHALT, OR ANY OTHER SMOOTH, SOLID, LEVEL SURFACE. CONSULT YOUR LOCAL CONCRETE CONTRACTOR TO DETERMINE PROPER CONCRETE SPECIFICATIONS FOR YOUR LOCAL SOIL AND WEATHER-RELATED CONDITIONS. THE BEARING SURFACE MUST BE CAPABLE OF SUPPORTING A MINIMUM OF 660 POUNDS PER LINEAR FOOT. TO MEET LOCAL CODES, BLEACHERS WILL NEED TO BE ANCHORED. ANCHORING SYSTEMS FOR ALL SURFACE TYPES ARE AVAILABLE - CONTACT YOUR BLEACHER SALES REPRESENTATIVE FOR MORE INFORMATION.




BuiltRiteBleachers.com

5077 Northampton Drive, Fort Myers, FL 33919


SCALE: N.T.S.	APPROVED BY:	DRAWN BY: IMP
DATE: 12/27/16		
TITLE: 5 ROW 27'-0" FOUNDATION PLAN		
BLEACHER MODEL #: NA-0527DLX_CL	DRAWING NUMBER: FP.1	

(OPTIONAL) ATTACH GROUND SILLS *


*NOT ALL BLEACHERS WILL RECEIVE GROUND SILLS. IF YOUR UNIT DOES NOT INCLUDE THIS FEATURE, SKIP THIS STEP.

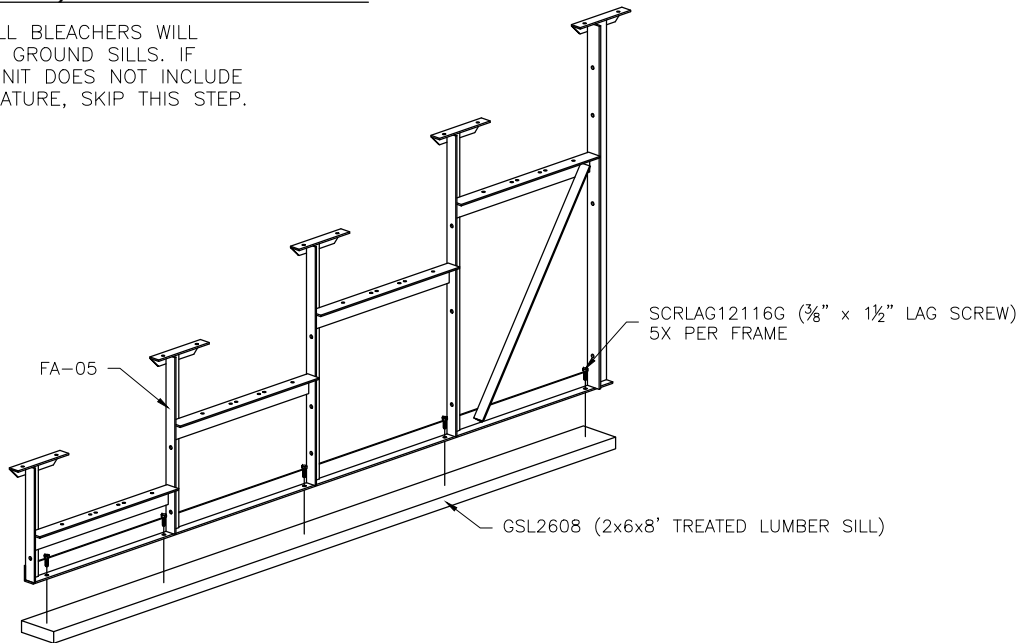

PRE-ASSEMBLE X-BRACE PAIR(S)

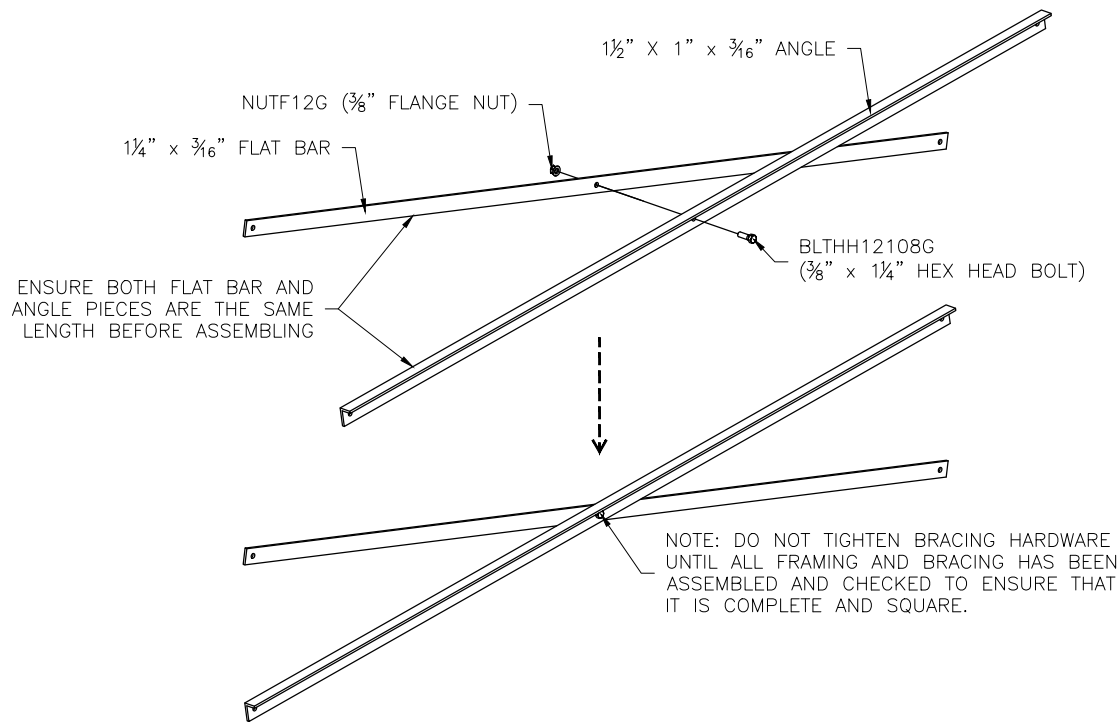


ONCE FRAMING IS COMPLETE,
PRE-ASSEMBLE CLIP SETS ON BLEACHER FRAMES

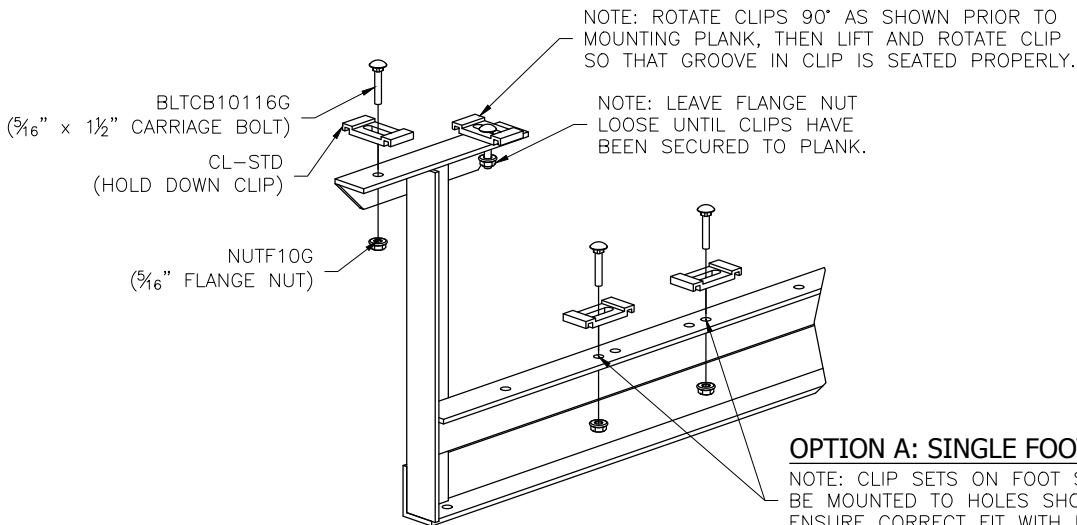

OPTION A: SINGLE FOOT BOARDS

NOTE: CLIP SETS ON FOOT SUPPORTS MUST BE MOUNTED TO HOLES SHOWN HERE TO ENSURE CORRECT FIT WITH FOOT PLANK.

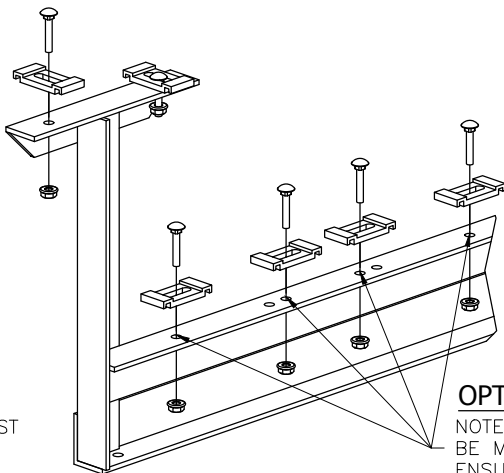

OPTION B: DOUBLE FOOT BOARDS


NOTE: CLIP SETS ON FOOT SUPPORTS MUST BE MOUNTED TO HOLES SHOWN HERE TO ENSURE CORRECT FIT WITH FOOT PLANK.




BuiltRiteBleachers.com

5077 Northampton Drive, Fort Myers, FL 33919


SCALE: N.T.S.	APPROVED BY:	DRAWN BY: IMP
DATE: 12/27/16		
TITLE: 5 ROW X 27'-0" FRAMING & CLIP SET PREPARATION		
BLEACHER MODEL #: NA-0527DLX_CL		DRAWING NUMBER: BA.1

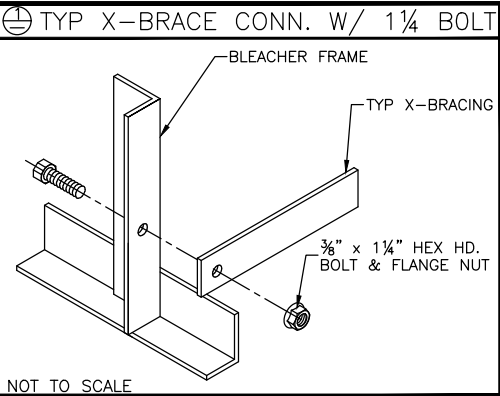

TYP. X-BRACE LOCATION DETAIL
INSTALL AT CLOSED BAYS ONLY
SEE SHEET # PF.1 FOR BAY CONFIGURATION

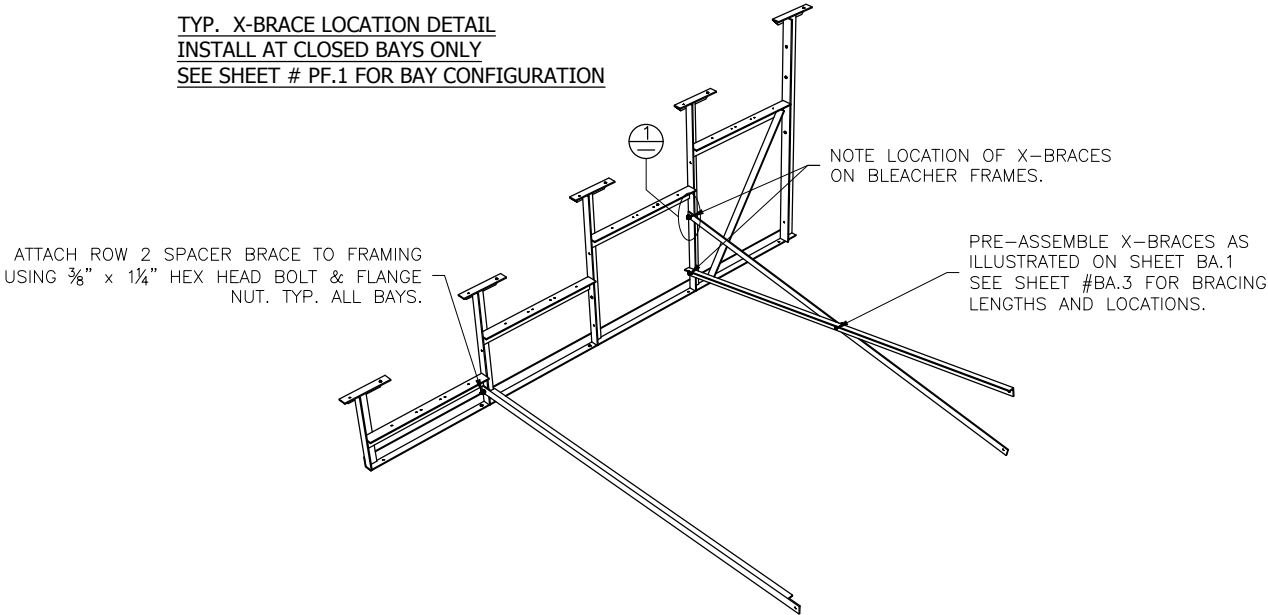

TYP. SPACER BRACE LOCATION DETAIL
INSTALL AT OPEN BAYS ONLY
SEE SHEET # PF.1 FOR BAY CONFIGURATION

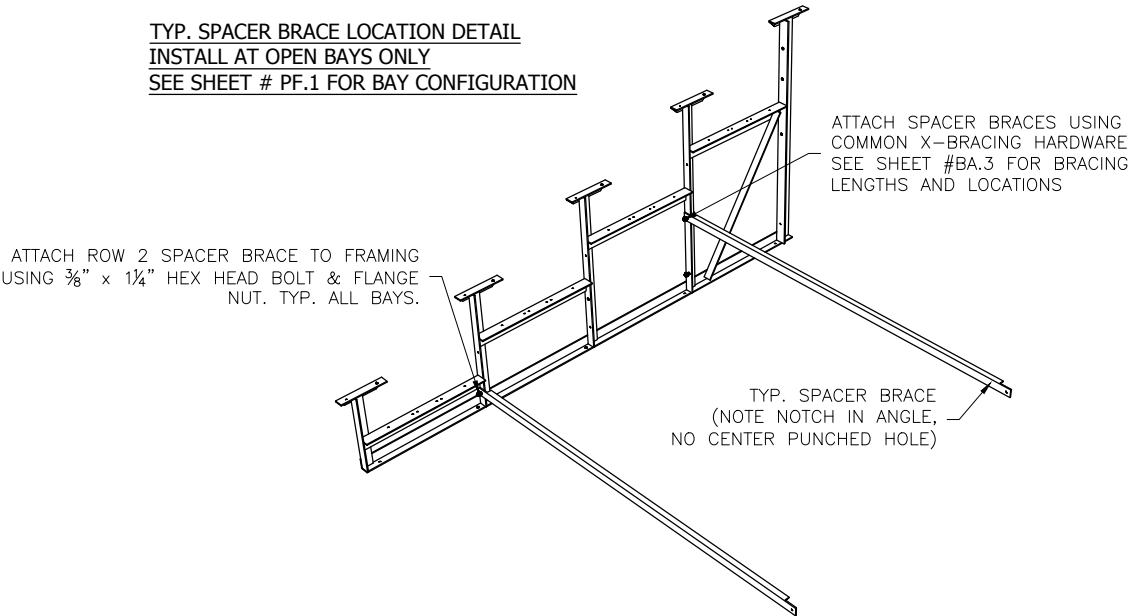


BuiltRiteBleachers.com


5077 Northampton Drive, Fort Myers, FL 33919

SCALE: N.T.S.	APPROVED BY:	DRAWN BY: IMP
DATE: 12/27/16		
TITLE: 5 ROW X 27'-0" BLEACHER BRACING LOCATION		
BLEACHER MODEL #: NA-0527DLX_CL	DRAWING NUMBER: BA.2	



⊕ TYP X-BRACE CONN. W/ 1 1/4" BOLT

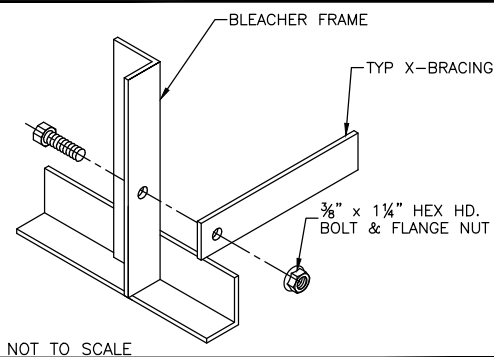

⊕ TYP 2x10 PLANK ATTACHMENT

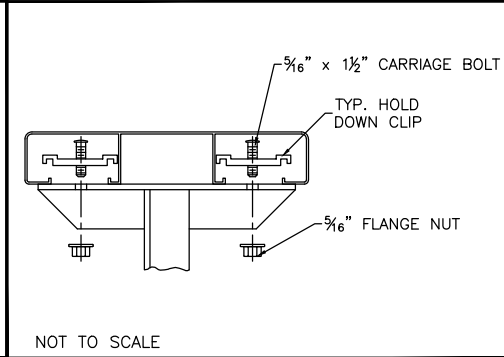

⊕ TYP 1x6 PLANK ATTACHMENT

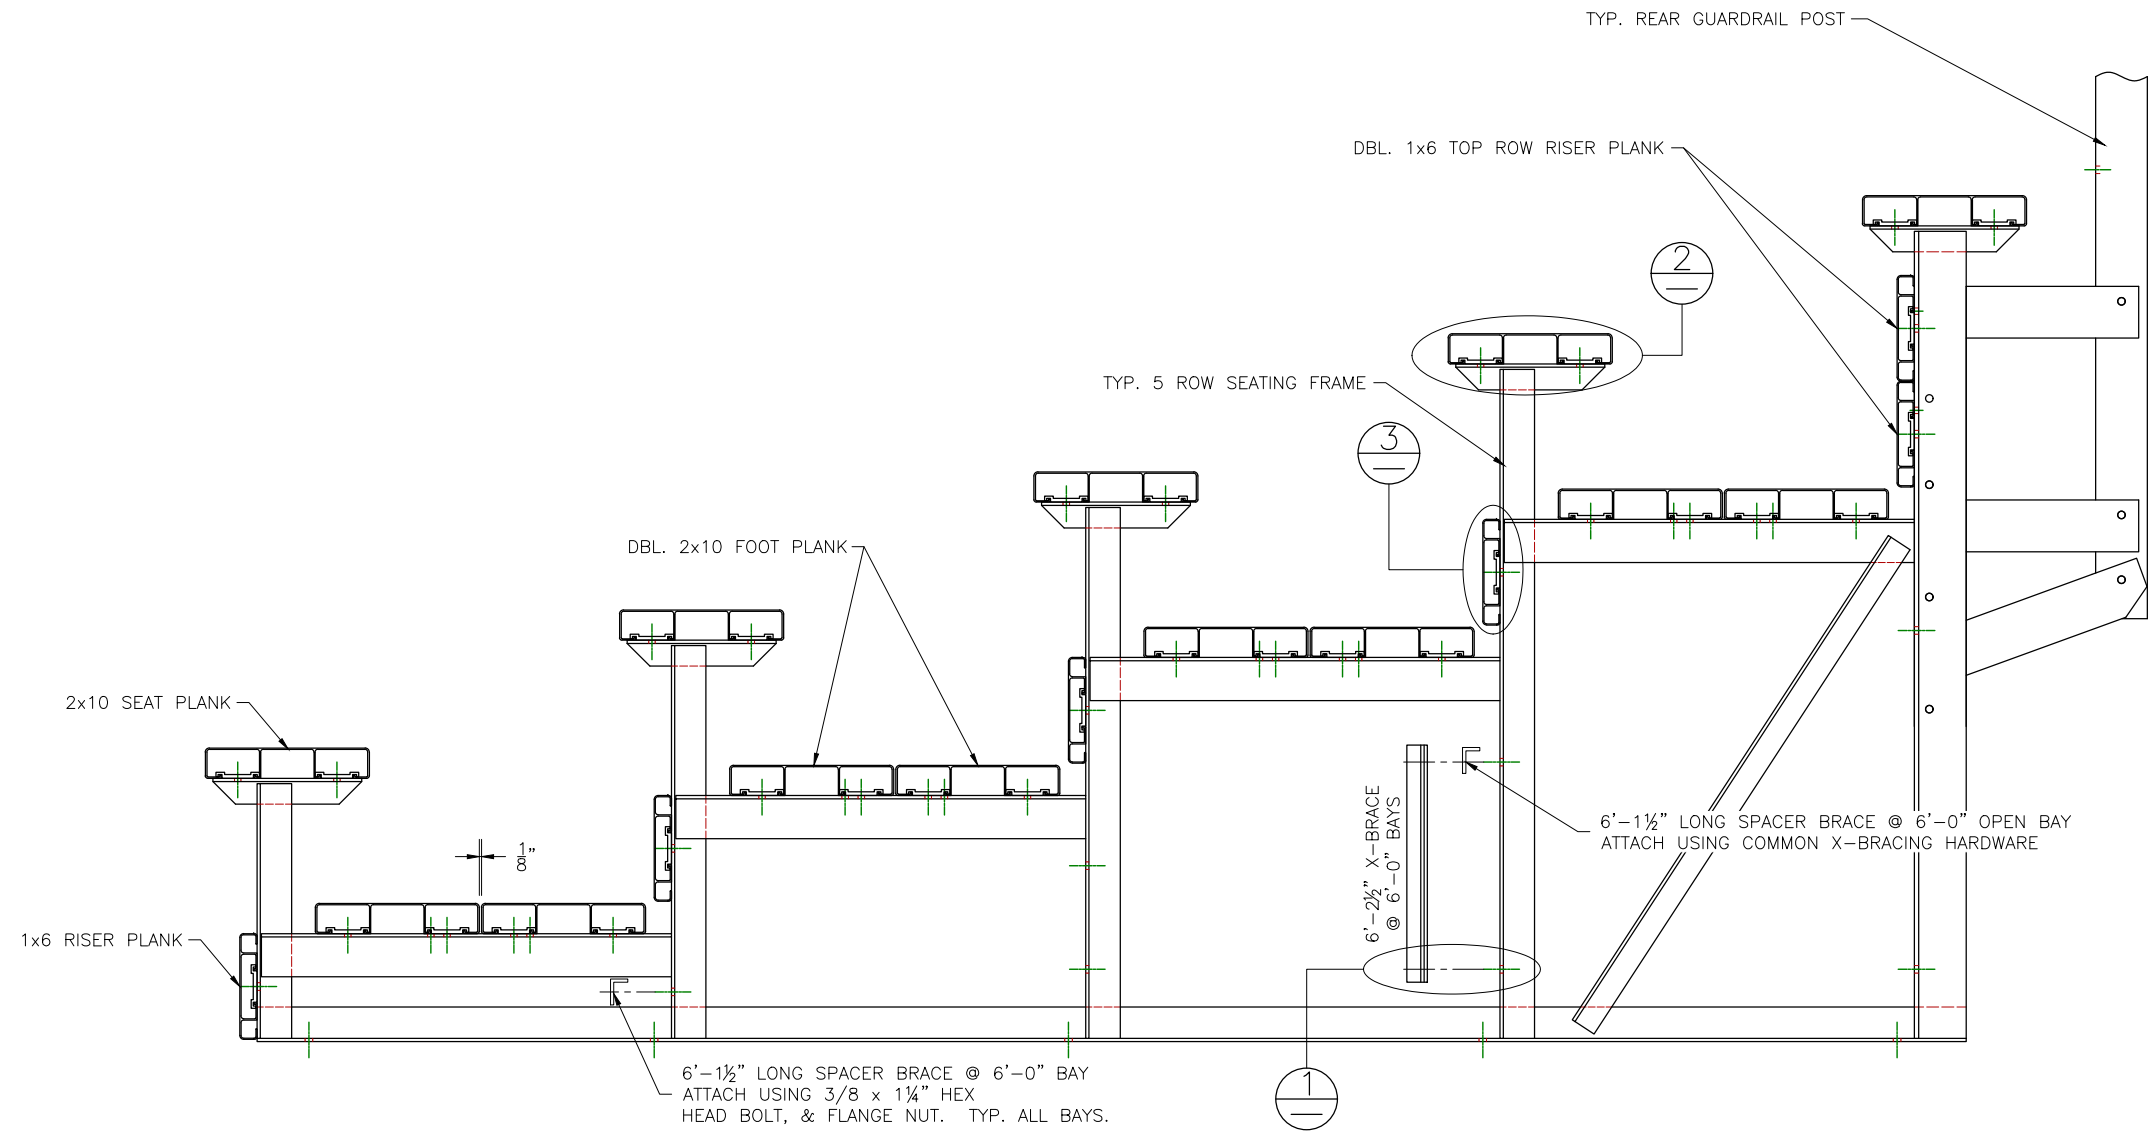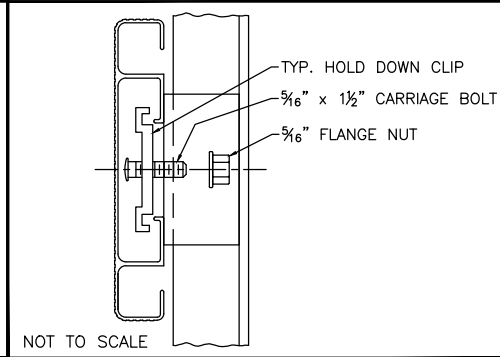

BuiltRiteBleachers.com

5077 Northampton Drive, Fort Myers, FL 33919

SCALE: N.T.S.

DATE: 12/27/16

APPROVED BY:

DRAWN BY:

IMP

TITLE:

5 ROW X 27'-0" BLEACHER ASSEMBLY


BLEACHER MODEL #:

NA-0527DLX_CL


DRAWING NUMBER:

BA.3

⊕ WEDGE ANCHOR DETAIL — 3"

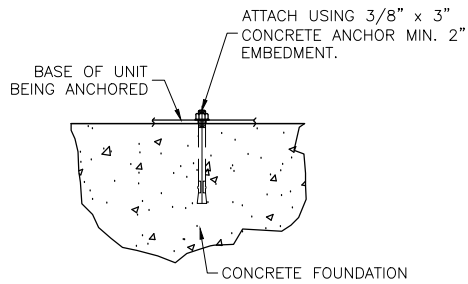

(OPTIONAL) ANCHOR BLEACHER TO CONCRETE FOUNDATION *

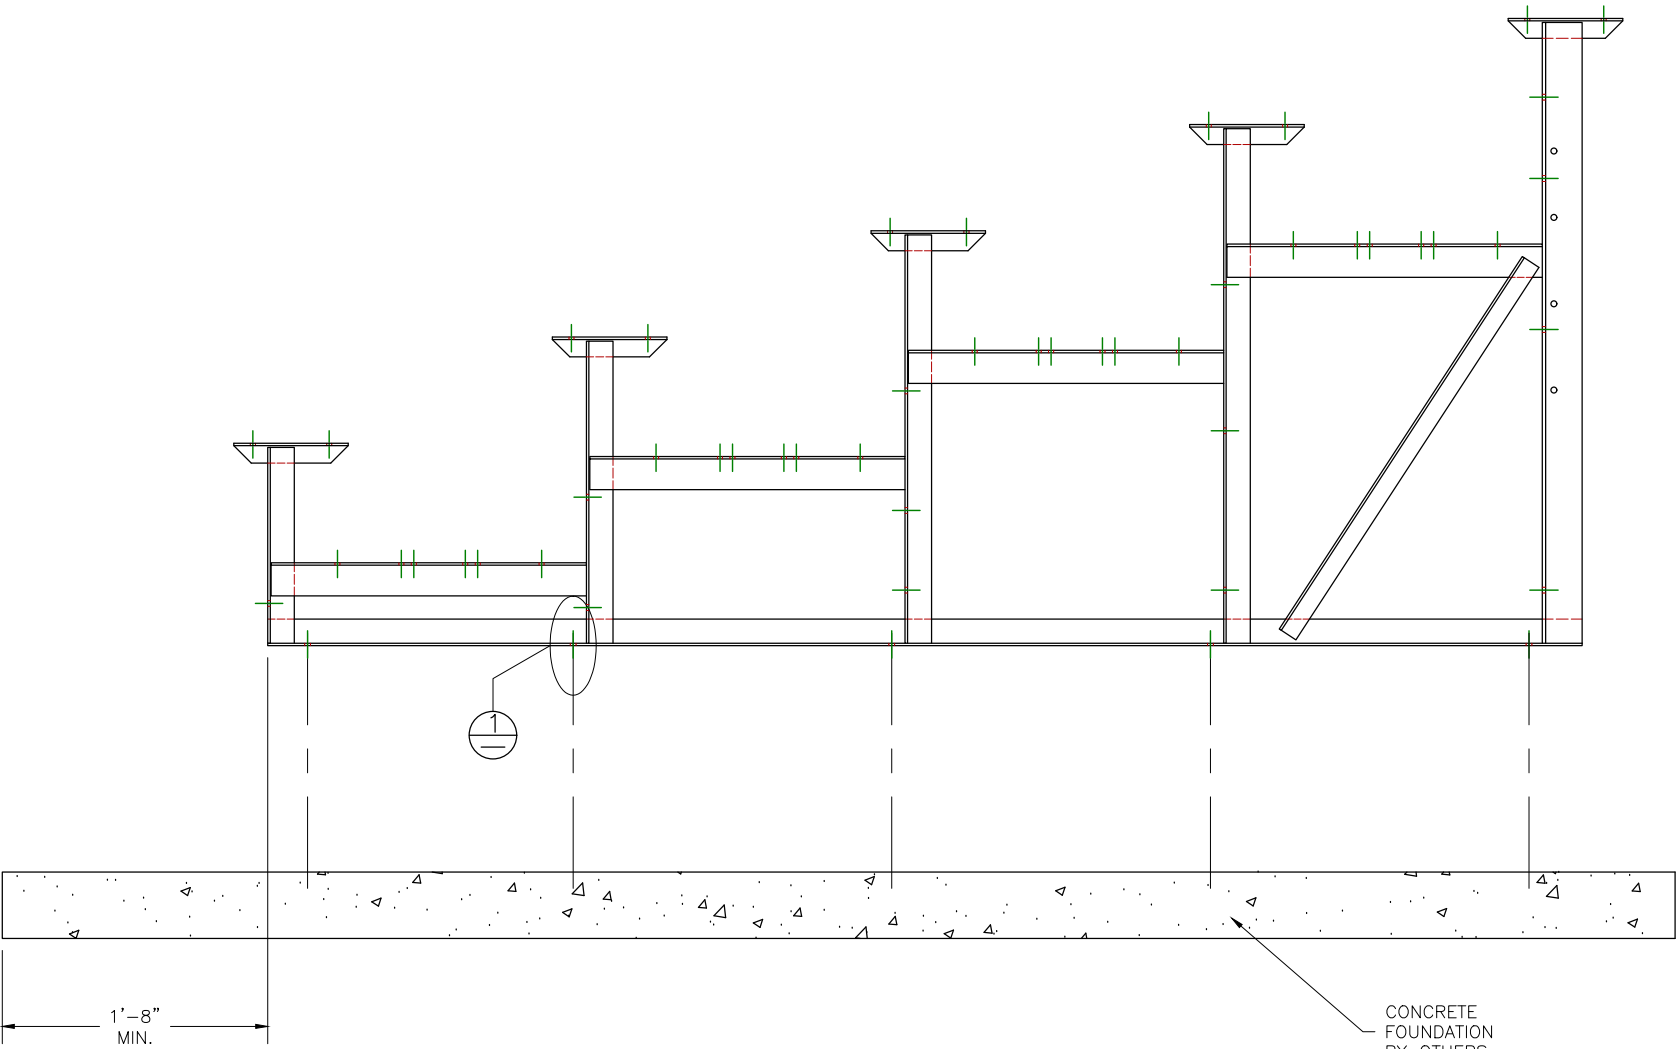



* CONCRETE WEDGE ANCHORS NOT INCLUDED WITH ALL UNITS. IF USING OTHER ANCHORING SYSTEM, SKIP THIS STEP AND REFER TO INSTRUCTIONS SPECIFIC TO THE ANCHORING SYSTEM PURCHASED FOR YOUR UNIT. SEE PRINT FP.1 (INCLUDED IN THIS PACKET) FOR GENERAL CONCRETE FOUNDATION SPECIFICATIONS.



BuiltRiteBleachers.com

5077 Northampton Drive, Fort Myers, FL 33919


SCALE: N.T.S.	APPROVED BY:	DRAWN BY: IMP
DATE: 12/27/16		
TITLE: 5 ROW X 27'-0" ANCHORING PLAN		
BLEACHER MODEL #: NA-0527DLX_CL	DRAWING NUMBER:	AP.1

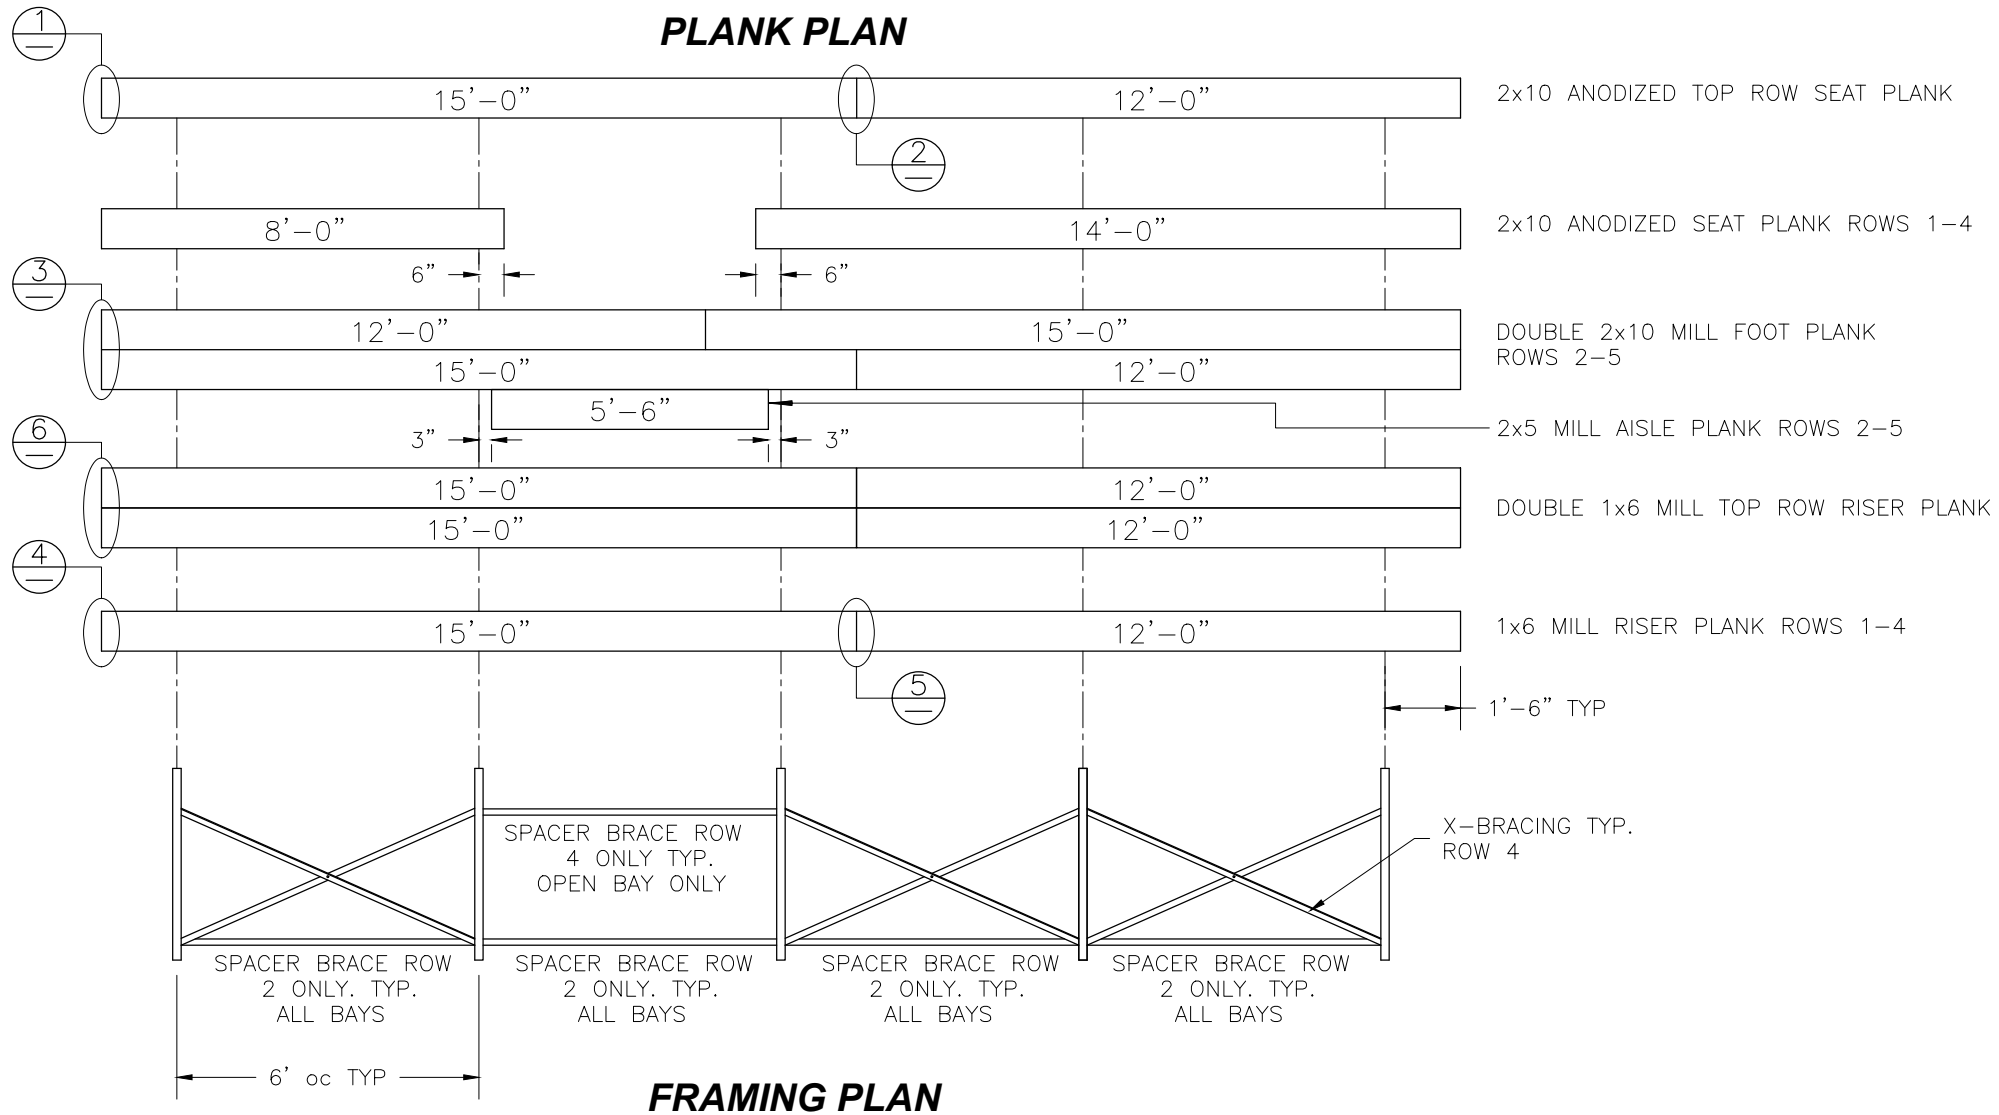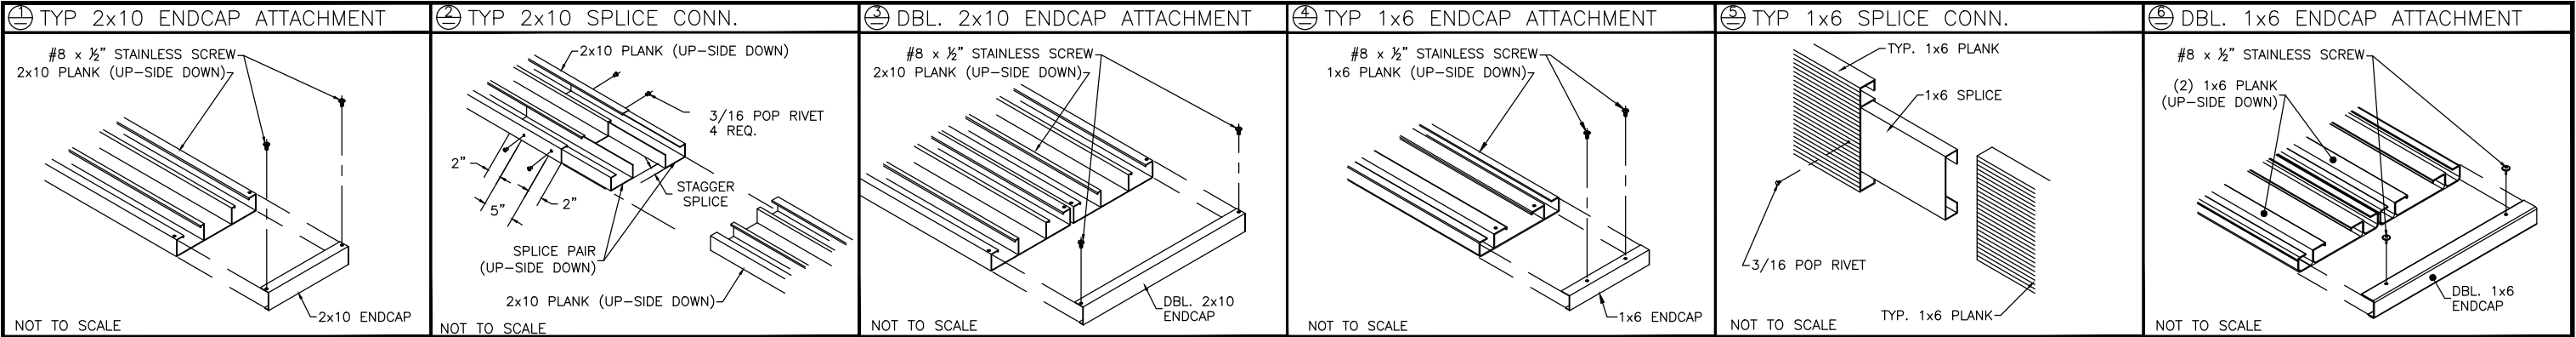

BuiltRiteBleachers.com


5077 Northampton Drive, Fort Myers, FL 33919

SCALE: N.T.S.	APPROVED BY:	DRAWN BY: IMP
DATE: 12/27/16		
TITLE: 5 ROW 27'-0" PLANK & FRAMING PLAN		
BLEACHER MODEL #: NA-0527DLX_CL		DRAWING NUMBER: PF.1





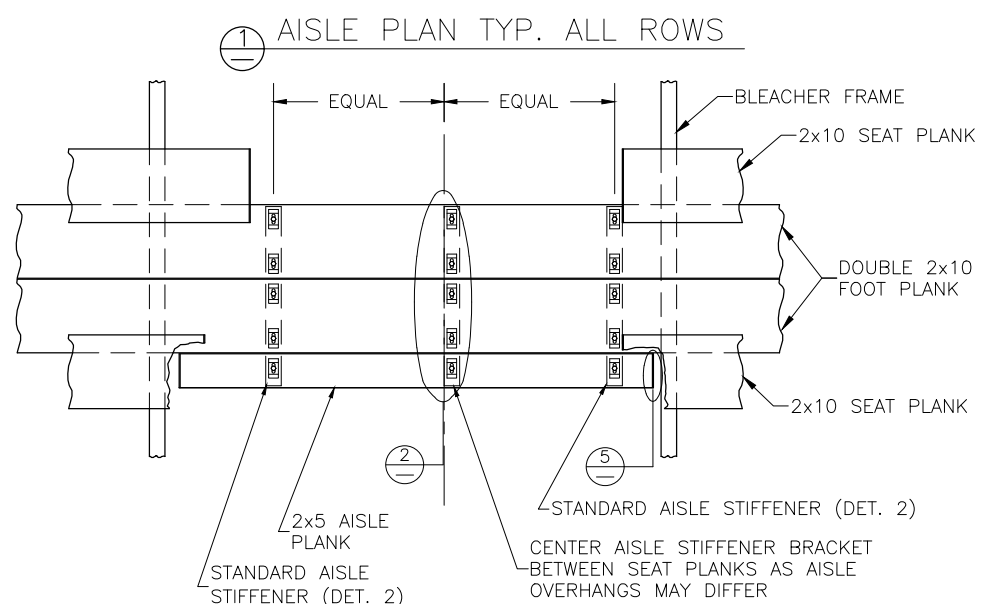


DETAIL A

FRONT HANDRAIL ASSEMBLY SHOWN
LOCATE OVER REAR FOOT PLANK FOR REAR ASSEMBLY

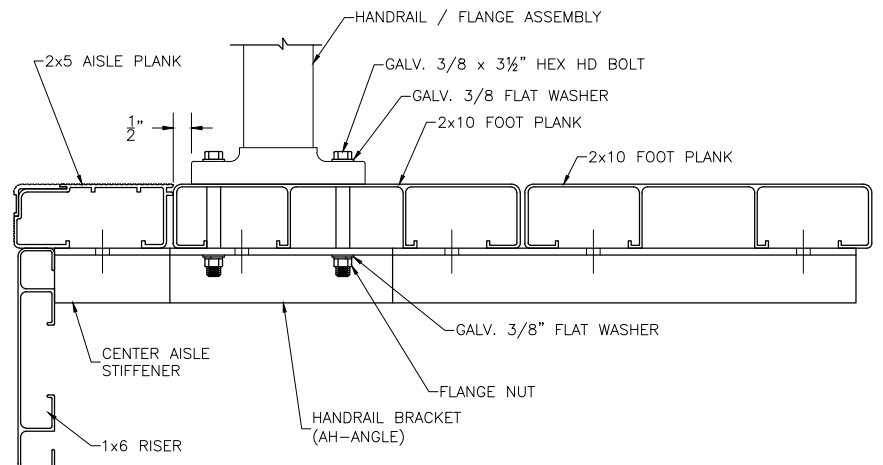


ALIGN EDGE OF FLANGE APPROX. 1/2" FROM THE LEADING EDGE OF THE FRONTMOST CONTINUOUS 2x10 FOOT PLANK (NOT THE 2x5 AISLE STEP PLANK). SLIGHTLY ADJUST FLANGE LOCATION, IF NECESSARY, SO THAT THE BOLT HOLE IS NOT DRILLED INTO A VERTICAL LEG OF THE PLANK. DRILL $\phi 7/16$ " HOLES (FOR 3/8" BOLT). ASSEMBLE AS SHOWN USING GALV. STEEL BOLTS, FLAT WASHERS & FLANGE NUTS.

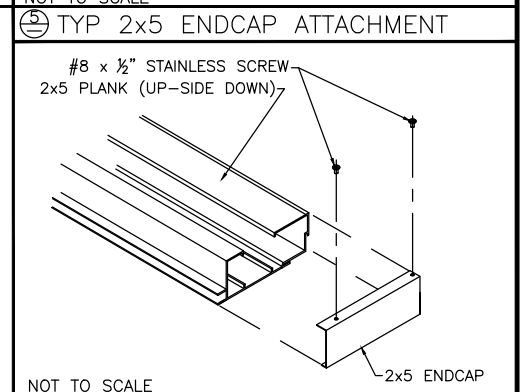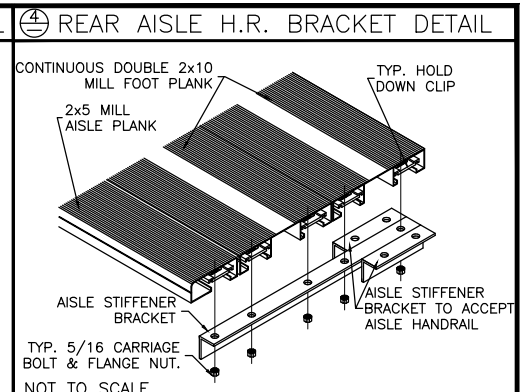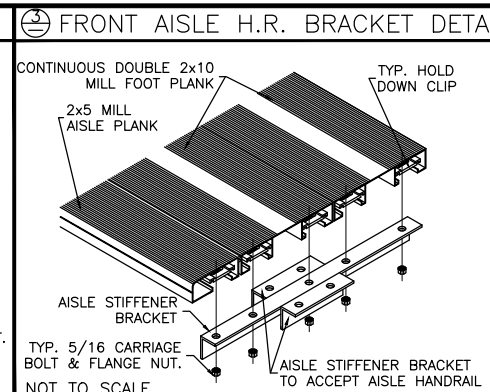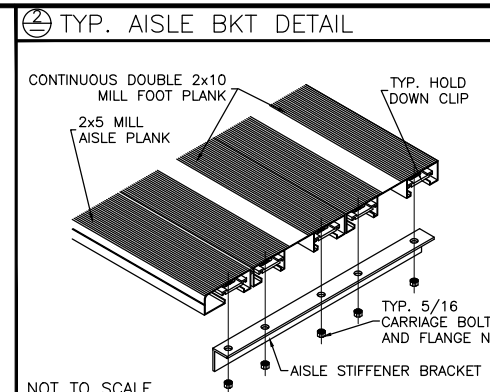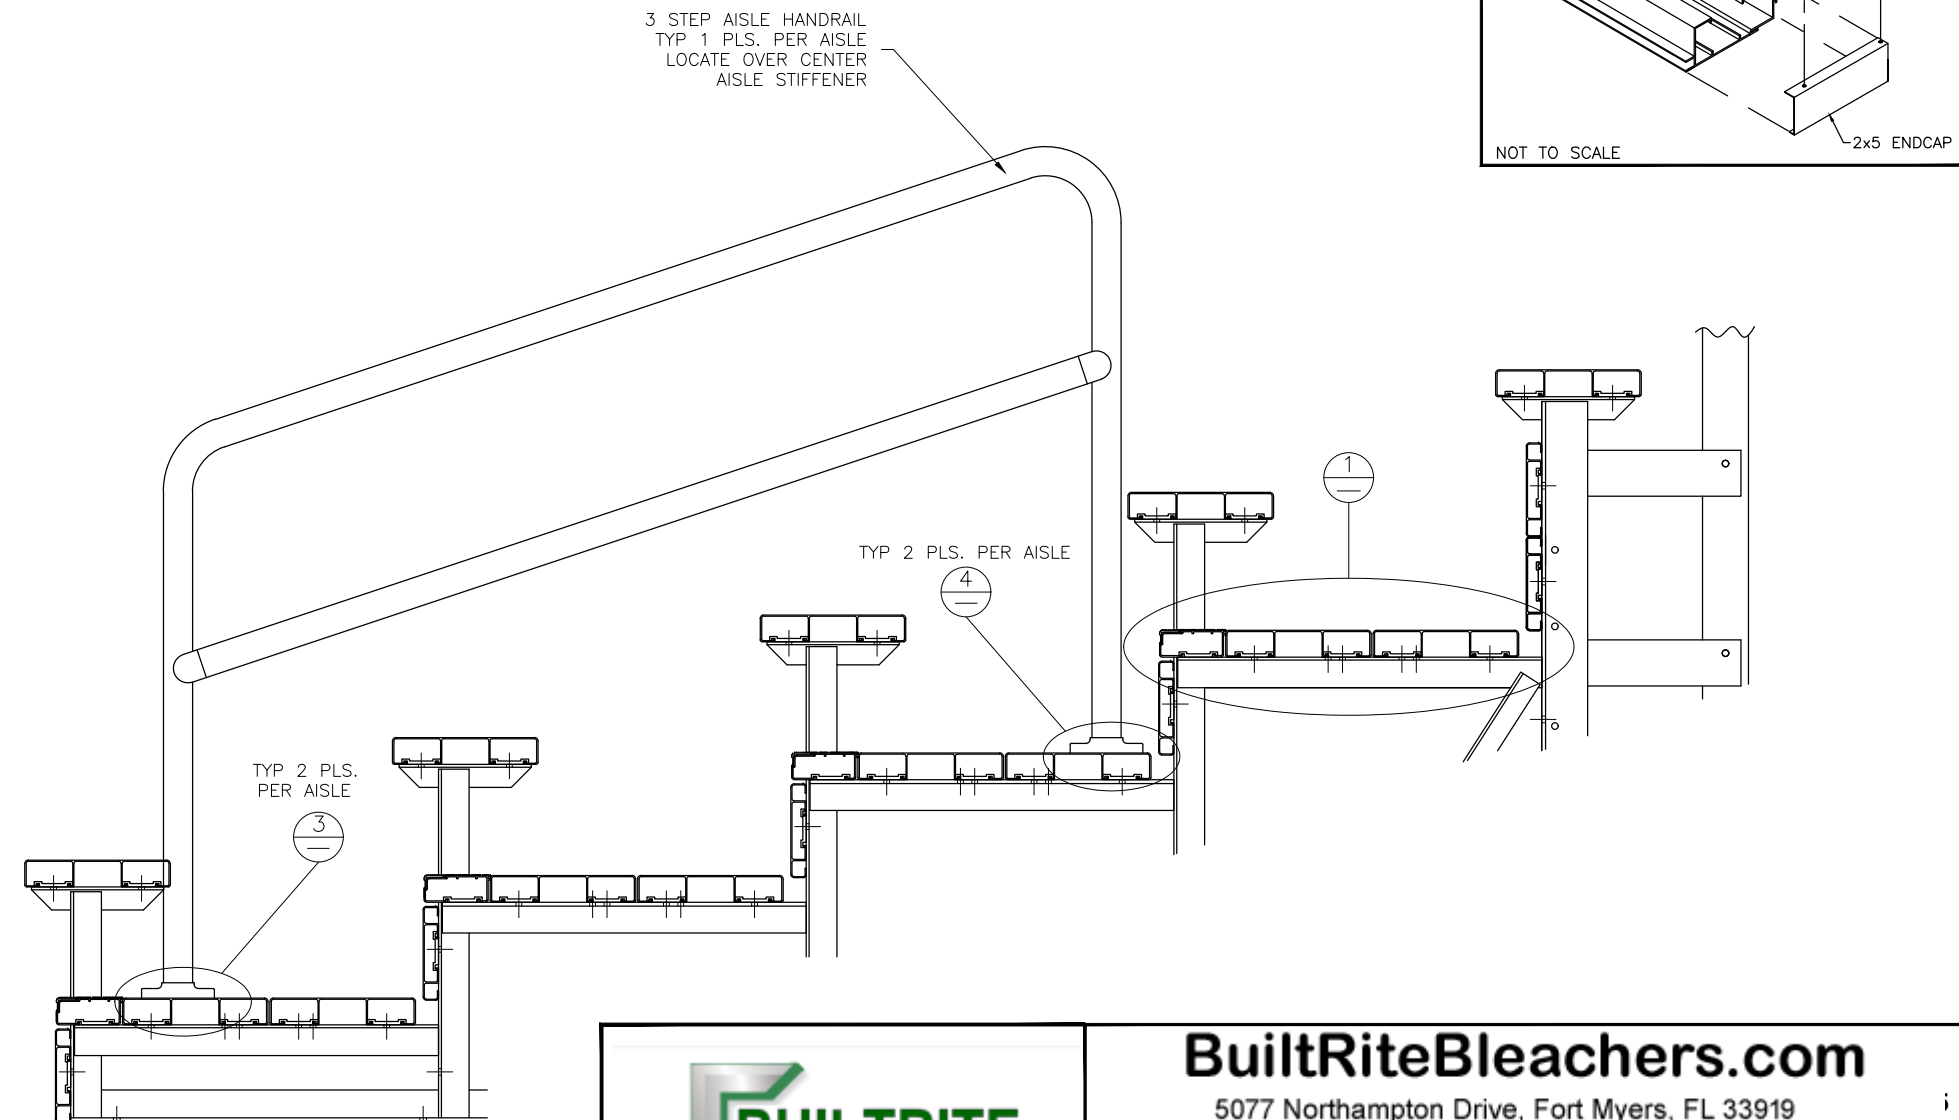


BuiltRiteBleachers.com		
5077 Northampton Drive, Fort Myers, FL 33919		
SCALE: N.T.S.	APPROVED BY:	DRAWN BY: IMP
DATE: 12/27/16		
TITLE: 5 ROW VERTICAL AISLE ASSEMBLY		
BLEACHER MODEL #:	NA-0527DLX_CL	DRAWING NUMBER: VA.1


1 REAR GUARDRAIL POST ATTACH.

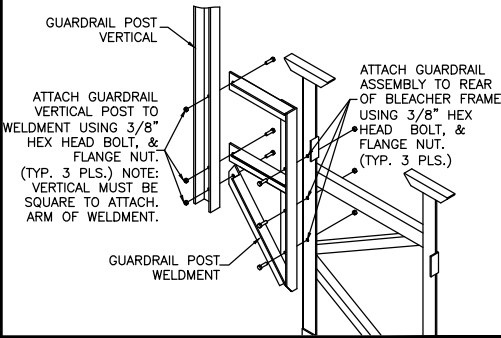


2 SIDE GD. RAIL POST INSTALLATION

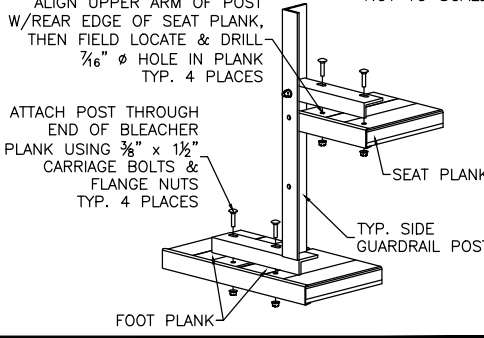


3 TENSION BAND ATTACHMENT

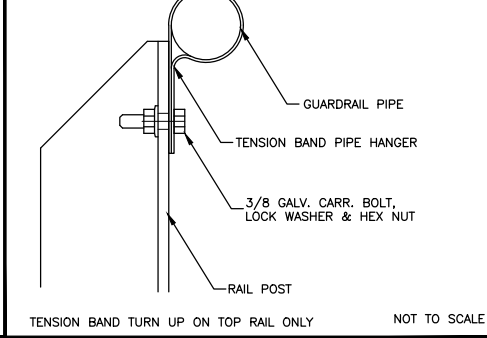


4 VERT. PIPE DETAIL-REAR, TOP

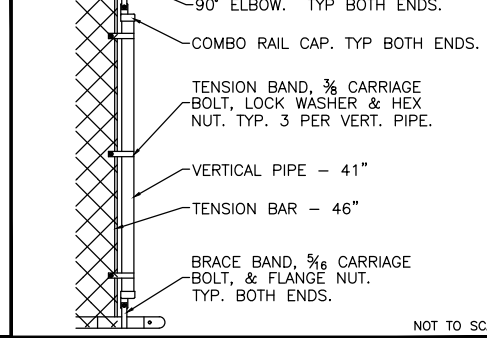


5 VERT. PIPE DETAIL (SIDE, TOP)

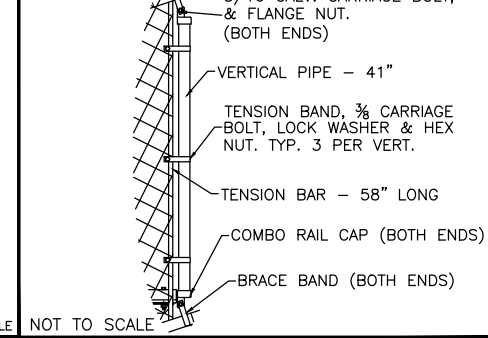




6 VERT. PIPE DETAIL (NE-SIDE,BOTT.)

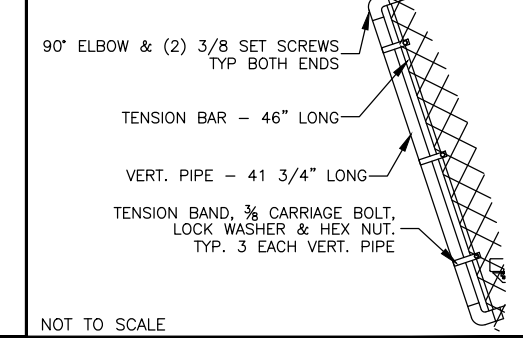


7 LOWER PIPE BRACKET ATTACH.

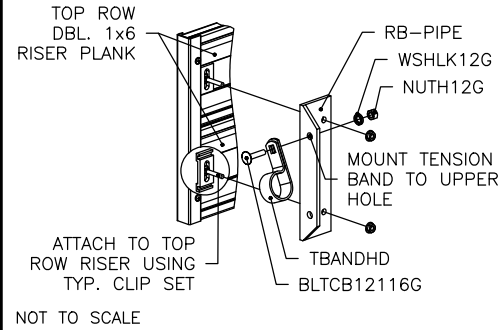

8 PIPE COUPLER INSTALLATION

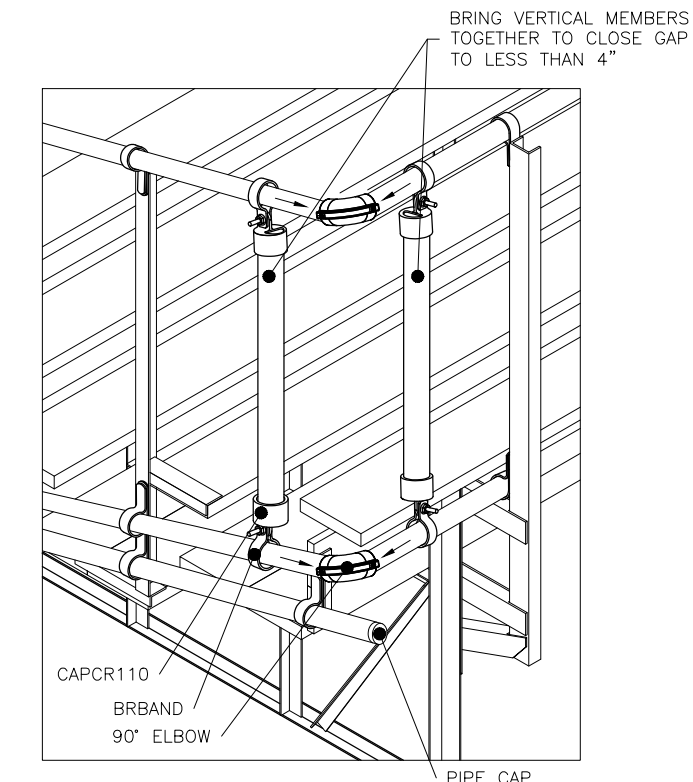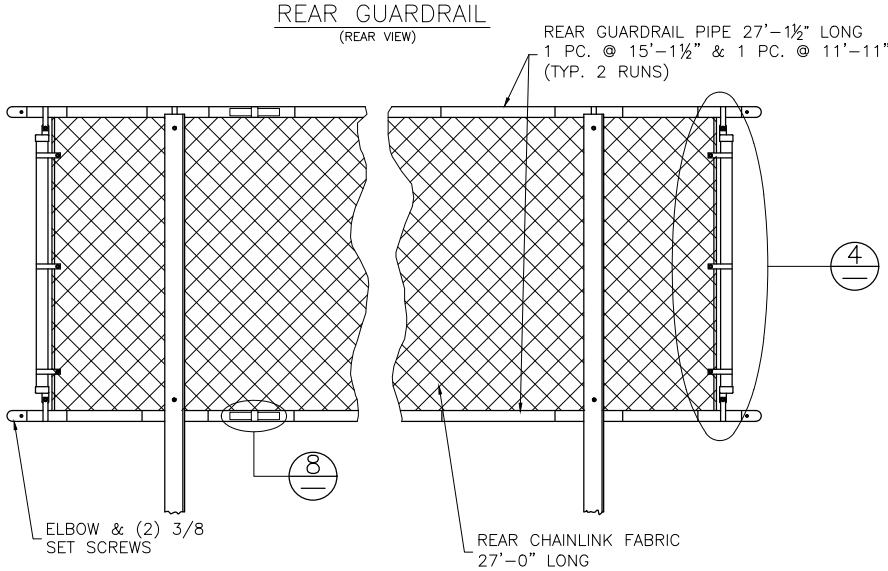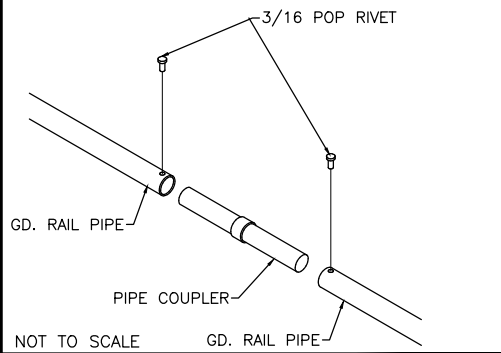

DETAIL "A" - REAR CORNER GUARDRAIL ASSEMBLY

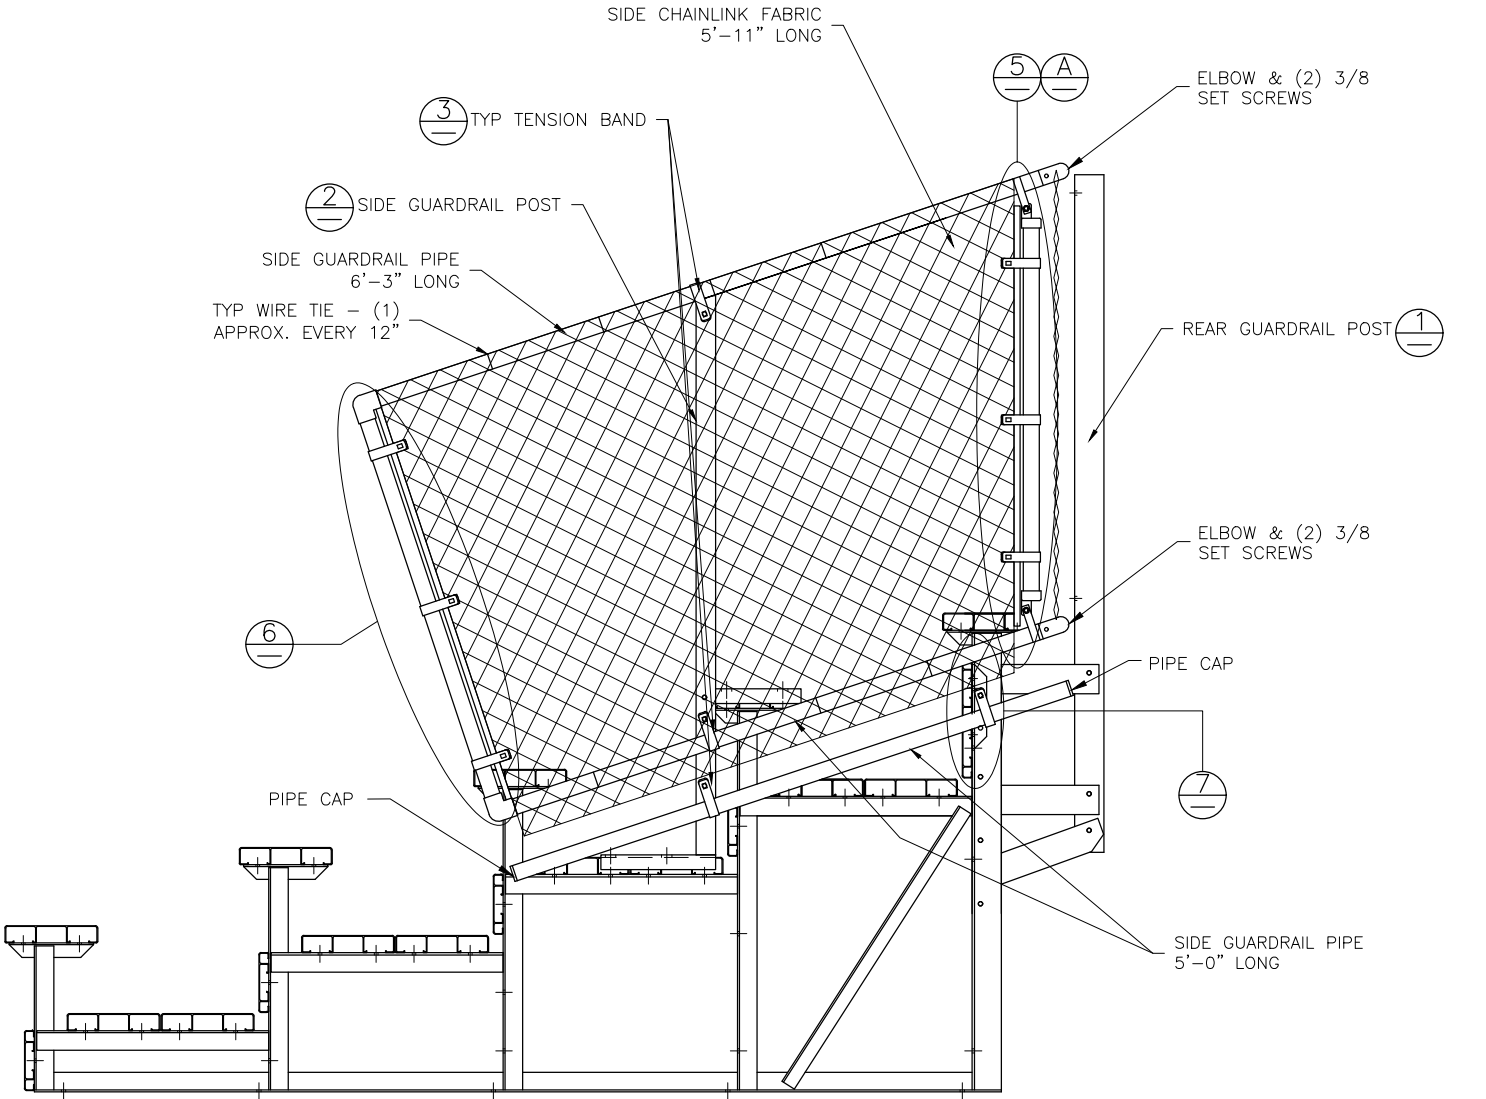



BuiltRiteBleachers.com
5077 Northampton Drive, Fort Myers, FL 33919

SCALE: N.T.S.	APPROVED BY:	DRAWN BY: IMP
DATE: 12/27/16		
TITLE: 5 ROW X 27'-0" GUARD RAIL ASSEMBLY		
BLEACHER MODEL #: NA-0527DLX_CL	DRAWING NUMBER: GR.1	