


TR-0221STD

TIP & ROLL ALUMINUM 2 ROW x 21'-0" BLEACHER

BuiltRiteBleachers.com

5077 Northampton Drive, Fort Myers, FL 33919


CS.1	– COVER SHEET
TD.1	– BLEACHER SEATING PLAN
BA.1	– BLEACHER ASSEMBLY
PF.1	– PLANK & FRAMING PLAN

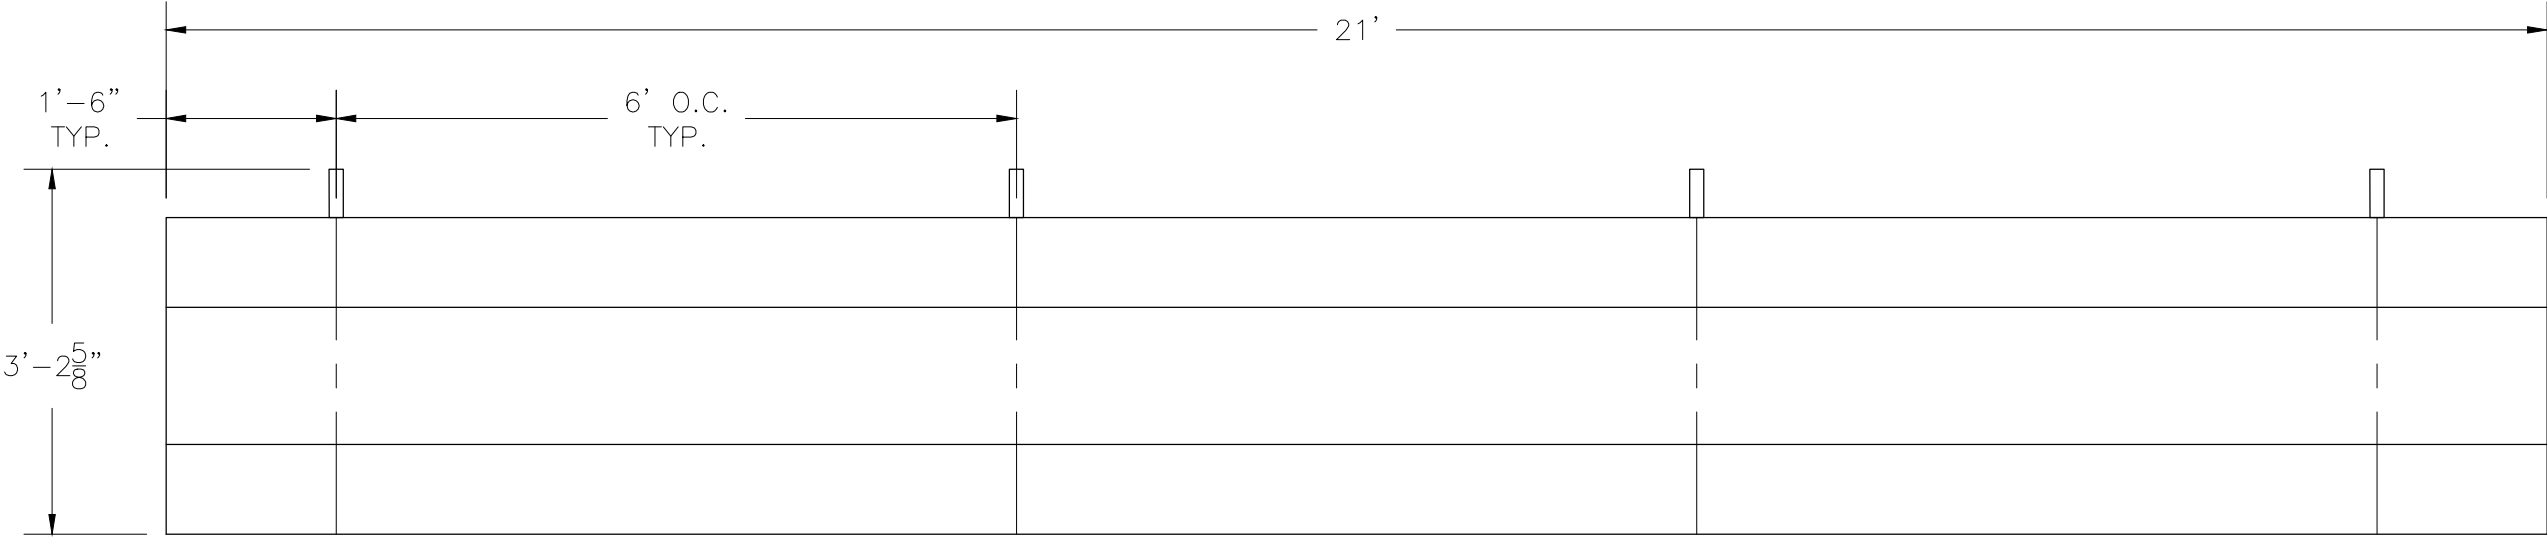


SECTION LENGTH	GROSS SEATS	ACTUAL SEATS	NO. OF ROWS	NET SEATS
21	14.00	14.00	2	28
NET SEATS				28
WHEELCHAIR SPACES				0
TOTAL NET SEATING CAPACITY (BASED ON 18" PER SEAT)				28




BuiltRiteBleachers.com 5077 Northampton Drive, Fort Myers, FL 33919		
SCALE: N.T.S.	APPROVED BY: IMP	DRAWN BY: JML
DATE: 4/5/16	8/29/16	
TITLE: 2 ROW x 21'-0" TIP & ROLL BLEACHER SEATING PLAN		
BLEACHER MODEL #: TR-0221STD		DRAWING NUMBER: TD.1

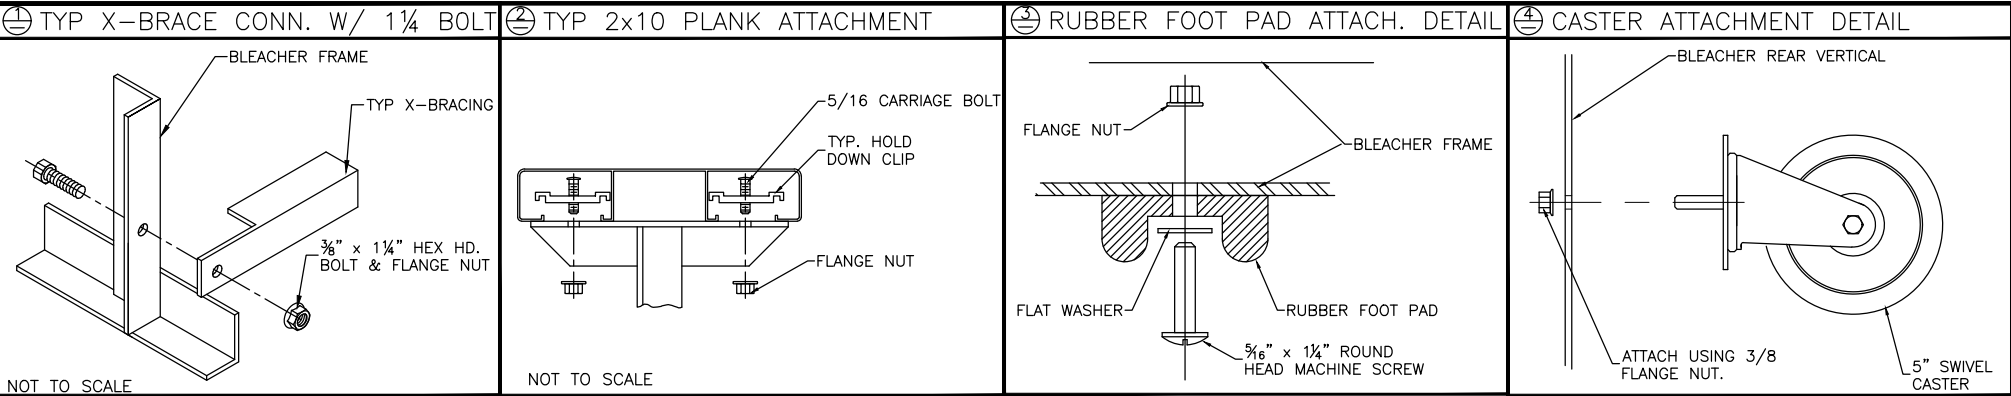


⊕ TYP X-BRACE CONN. W/ 1¼ BOLT

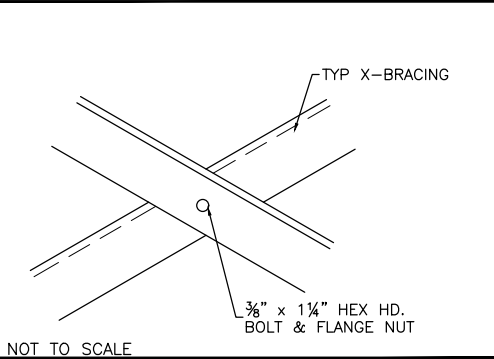

⊕ TYP 2x10 ENDCAP ATTACHMENT

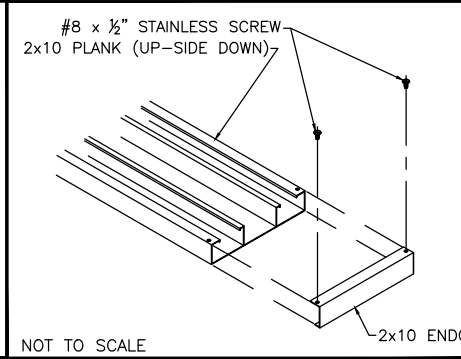

PLANK PLAN

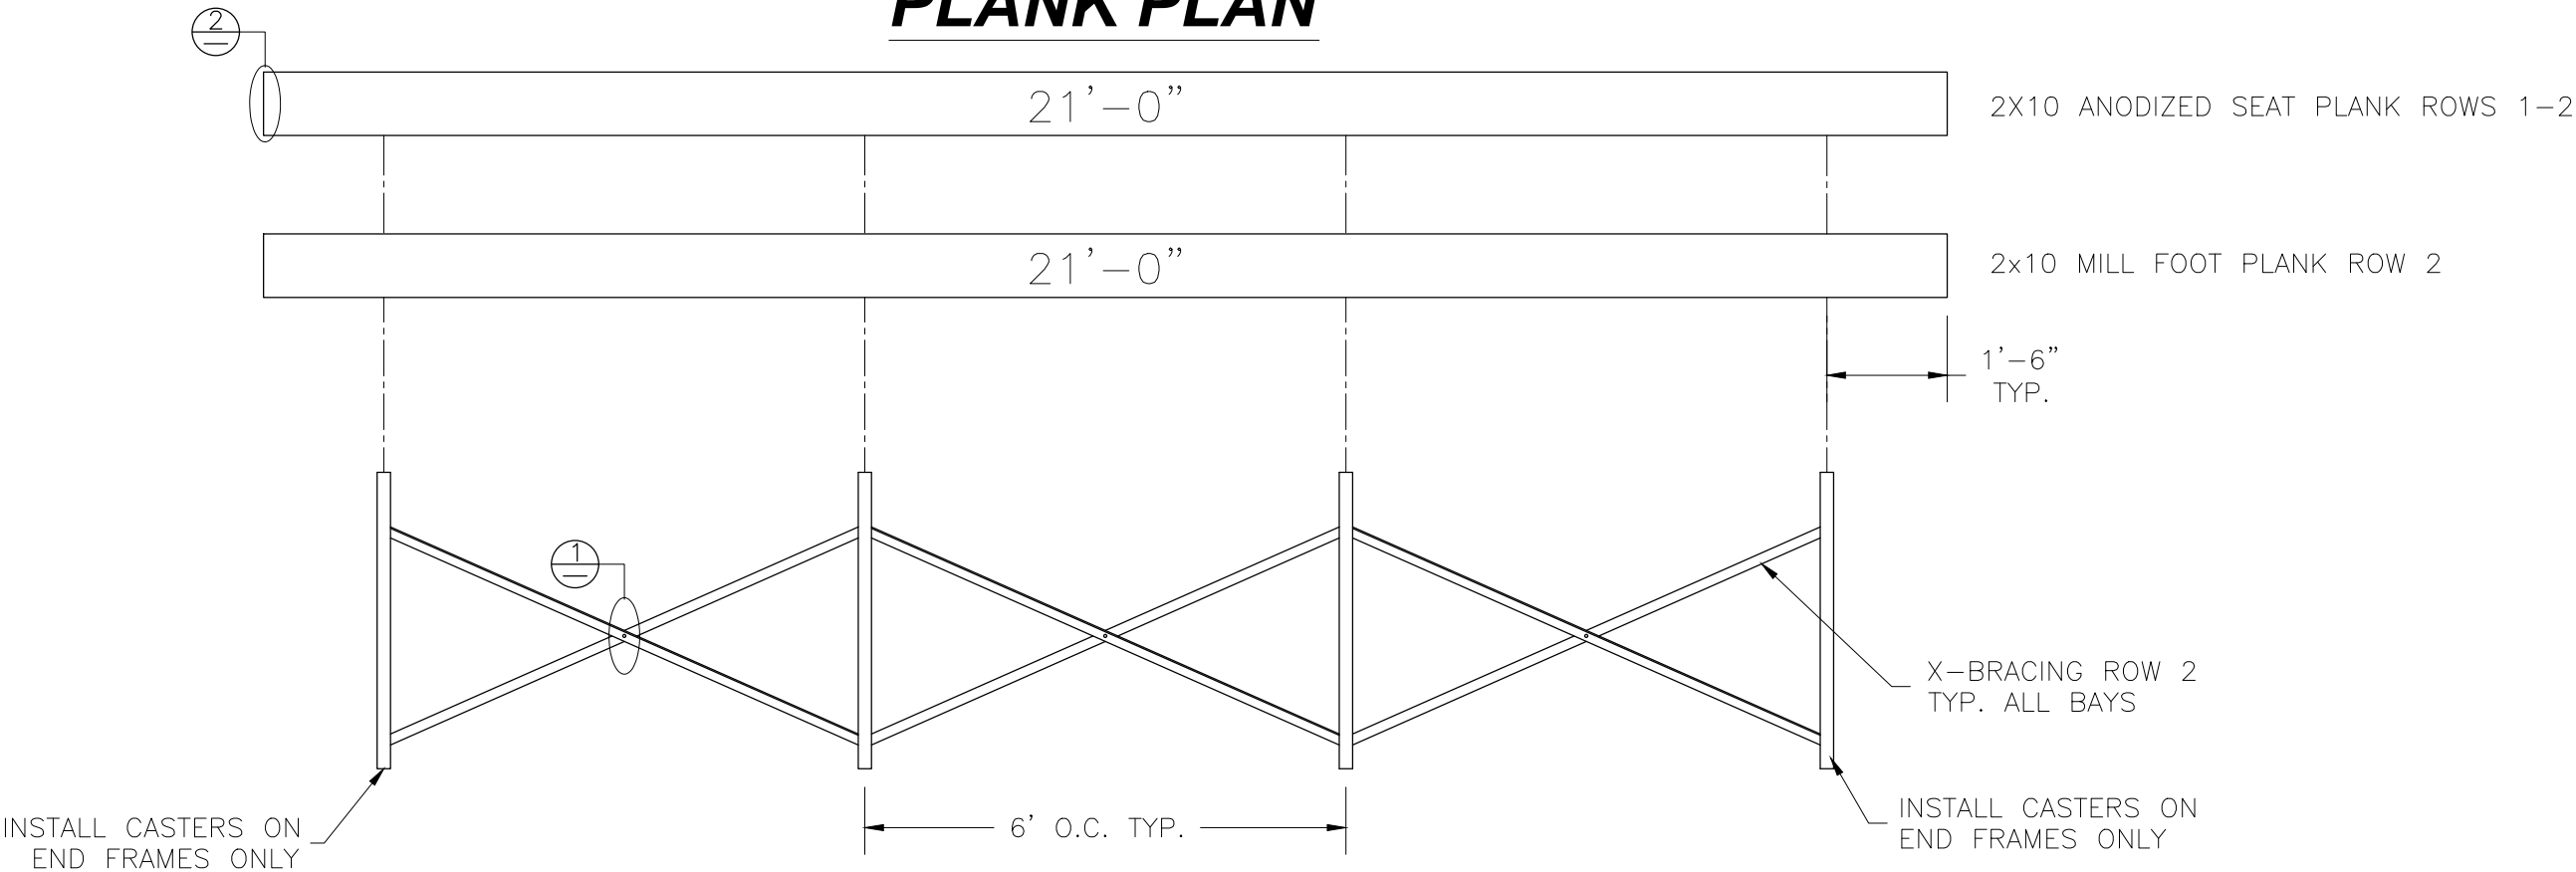

FRAMING PLAN



BuiltRiteBleachers.com

5077 Northampton Drive, Fort Myers, FL 33919

SCALE: N.T.S.	APPROVED BY: IMP 8/29/16	DRAWN BY: JML
DATE: 4/5/16		
TITLE: 2 ROW x 21'-0" TIP & ROLL PLANK & FRAMING PLAN		
BLEACHER MODEL #: TR-0221STD		DRAWING NUMBER: PF.1