


TR-0224STD

TIP & ROLL ALUMINUM 2 ROW x 24'-0" BLEACHER

BuiltRiteBleachers.com

5077 Northampton Drive, Fort Myers, FL 33919


CS.1	– COVER SHEET
TD.1	– BLEACHER SEATING PLAN
BA.1	– BLEACHER ASSEMBLY
PF.1	– PLANK & FRAMING PLAN

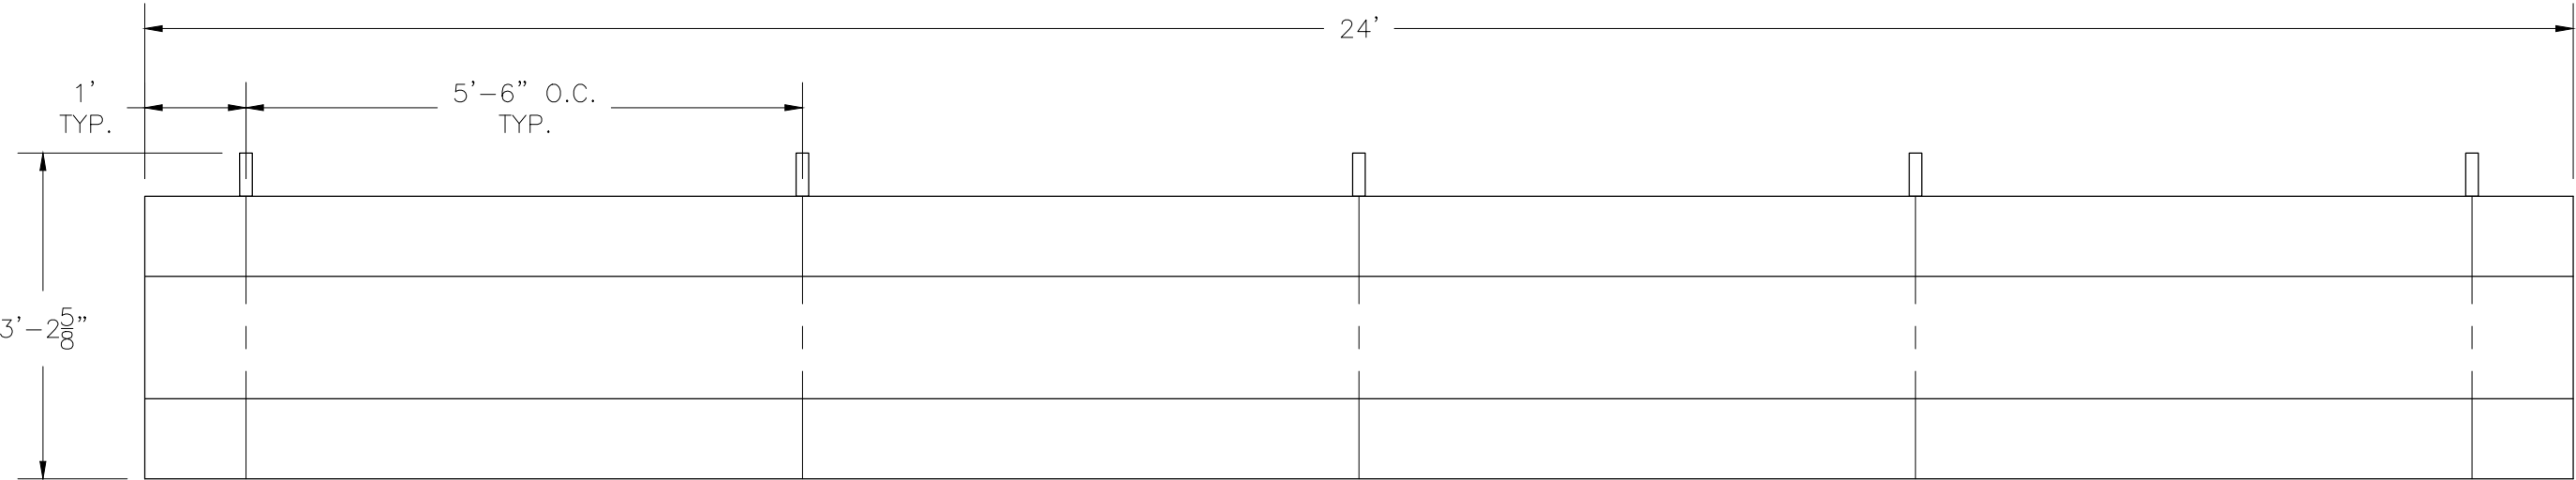


SECTION LENGTH	GROSS SEATS	ACTUAL SEATS	NO. OF ROWS	NET SEATS
24	16.00	16.00	2	32
NET SEATS				32
WHEELCHAIR SPACES				0
TOTAL NET SEATING CAPACITY (BASED ON 18" PER SEAT)				32




BuiltRiteBleachers.com 5077 Northampton Drive, Fort Myers, FL 33919		
SCALE: N.T.S.	APPROVED BY: IMP	DRAWN BY: JML
DATE: 4/5/16	8/29/16	
TITLE: 2 ROW x 24'-0" TIP & ROLL BLEACHER SEATING PLAN		
BLEACHER MODEL #: TR-0224STD		DRAWING NUMBER: TD.1

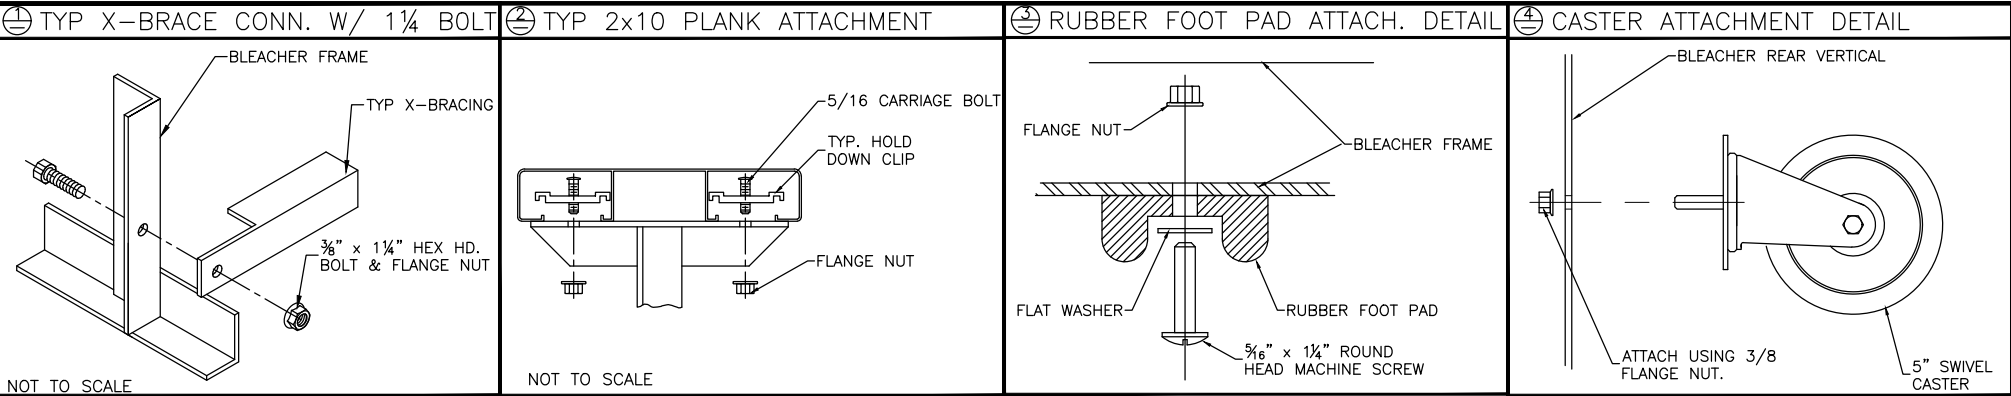

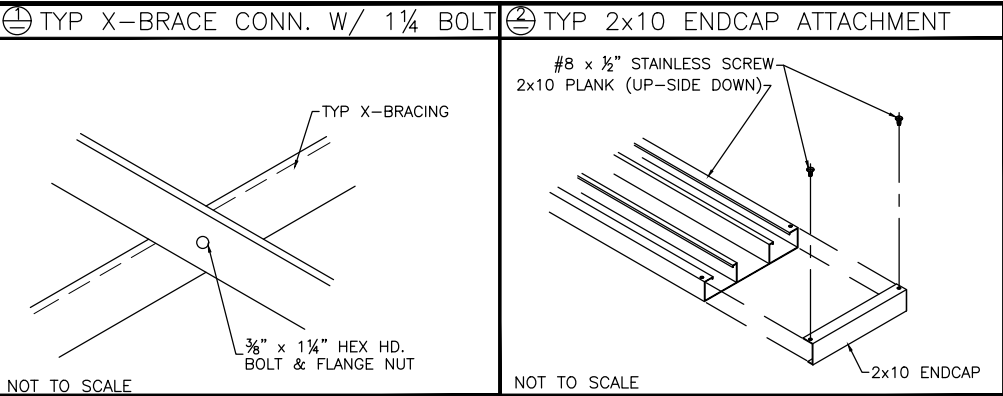

PLANK PLAN

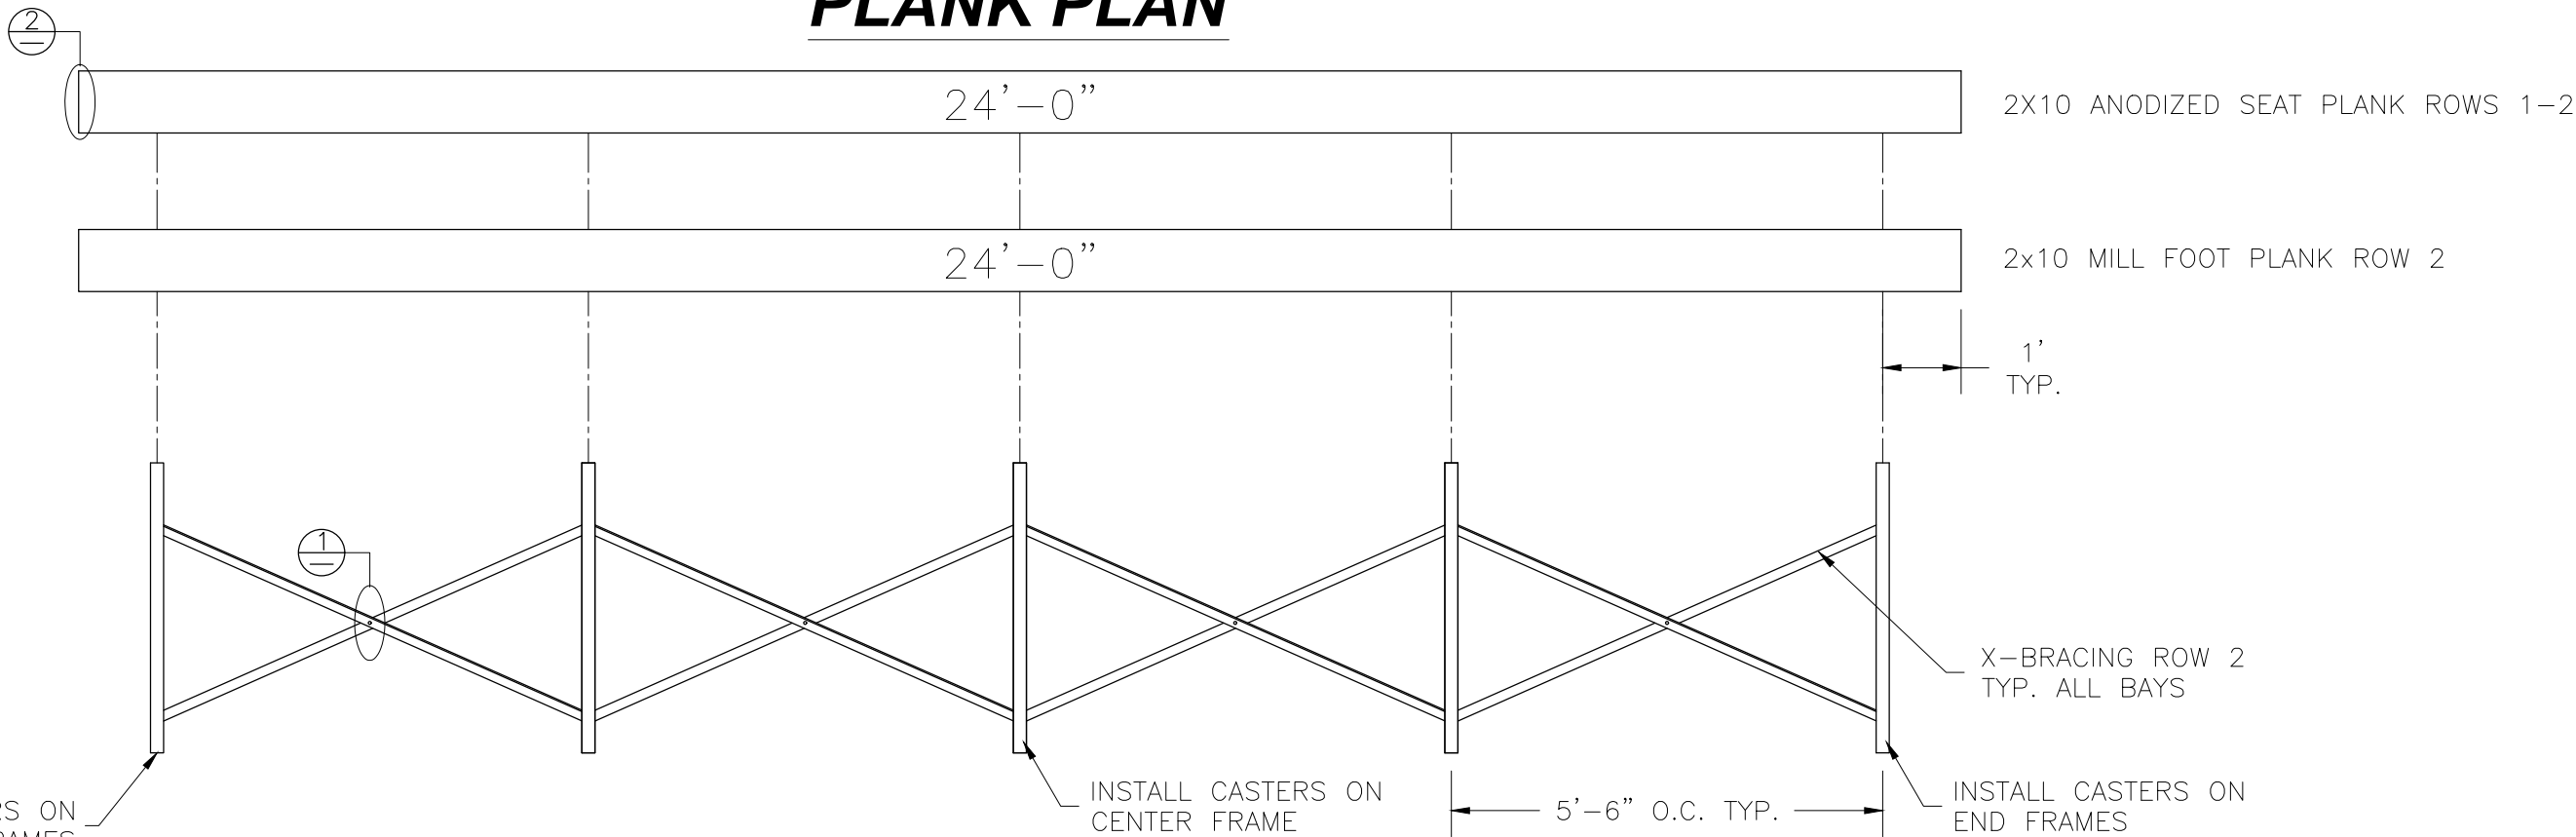

FRAMING PLAN



BuiltRiteBleachers.com		
5077 Northampton Drive, Fort Myers, FL 33919		
SCALE: N.T.S.	APPROVED BY:	DRAWN BY:
DATE: 4/5/16	IMP 8/29/16	JML
TITLE: 2 ROW x 24'-0" TIP & ROLL PLANK & FRAMING PLAN		
BLEACHER MODEL #: TR-0224STD		DRAWING NUMBER: PF.1