


TR-0324STD

TIP & ROLL ALUMINUM 3 ROW x 24'-0" BLEACHER

BuiltRiteBleachers.com

5077 Northampton Drive, Fort Myers, FL 33919

CS.1	– COVER SHEET
TD.1	– BLEACHER SEATING PLAN
BA.1	– BLEACHER ASSEMBLY
PF.1	– PLANK & FRAMING PLAN

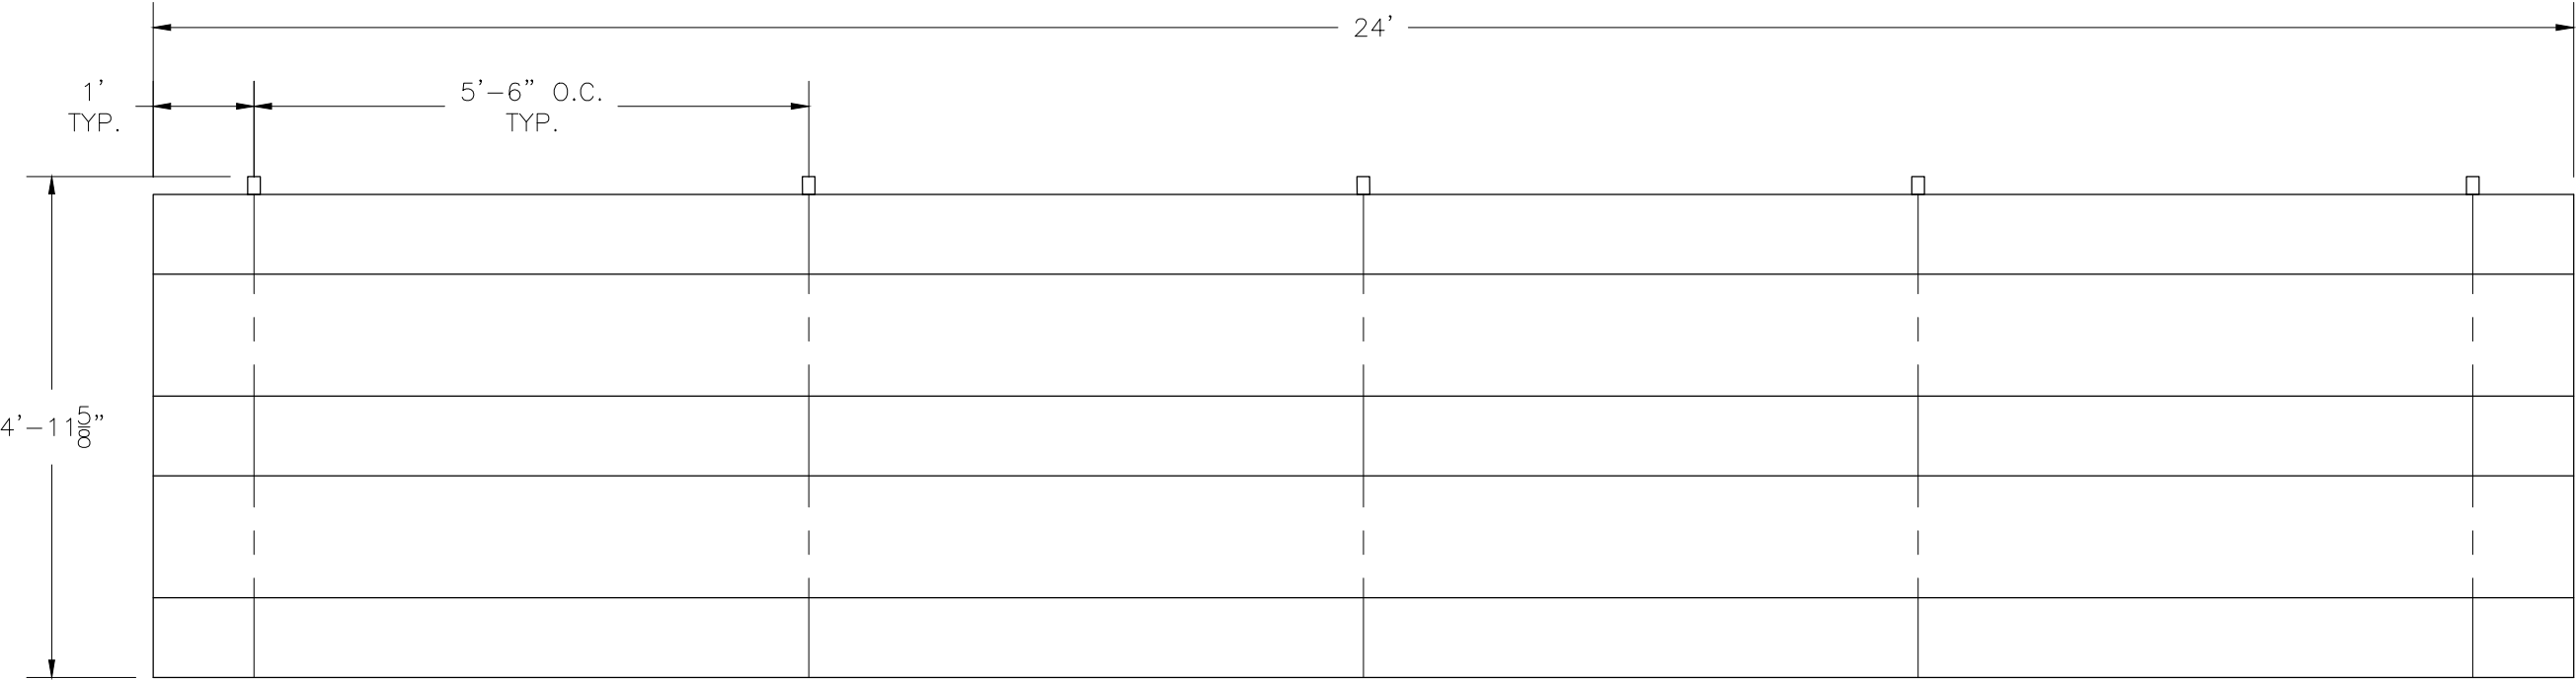


SECTION LENGTH	GROSS SEATS	ACTUAL SEATS	NO. OF ROWS	NET SEATS
24	16.00	16.00	3	48
NET SEATS				48
WHEELCHAIR SPACES				0
TOTAL NET SEATING CAPACITY (BASED ON 18" PER SEAT)				48




BuiltRiteBleachers.com		
5077 Northampton Drive, Fort Myers, FL 33919		
SCALE: N.T.S.	APPROVED BY:	DRAWN BY:
DATE: 12/18/14	IMP 8/25/16	JML
TITLE: 3 ROW x 24'-0" TIP & ROLL BLEACHER SEATING PLAN		
BLEACHER MODEL #: TR-0324STD		DRAWING NUMBER: TD.1


⊕ TYP X-BRACE CONN. W/ 1 1/4" BOLT

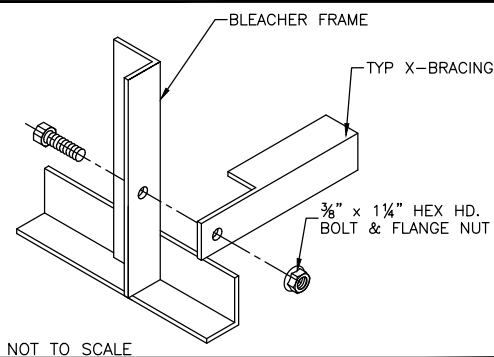



⊕ TYP 2x10 PLANK ATTACHMENT

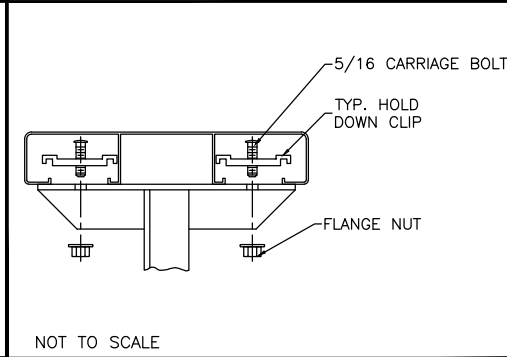

⊕ RUBBER FOOT PAD ATTACH. DETAIL

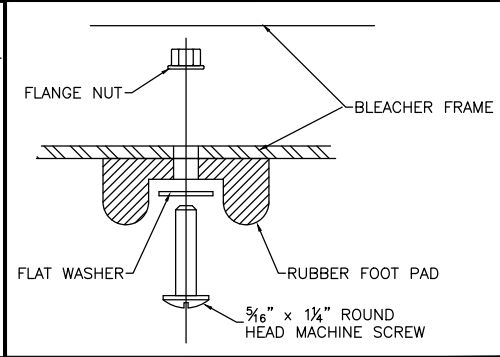

⊕ CASTER ATTACHMENT DETAIL

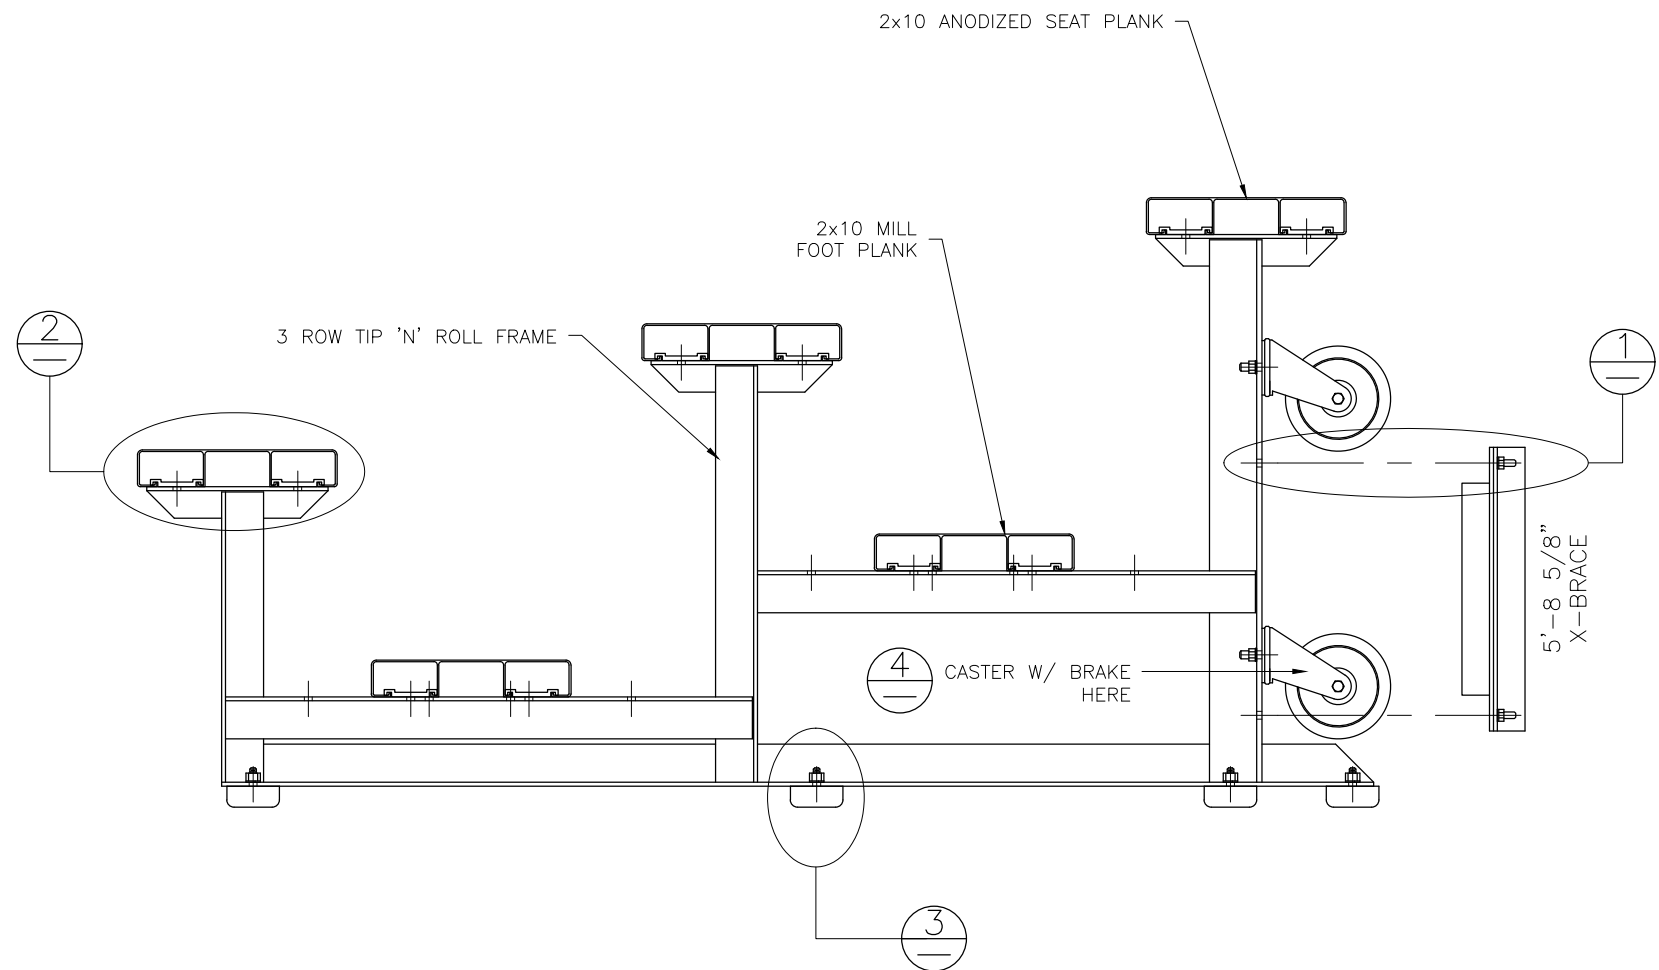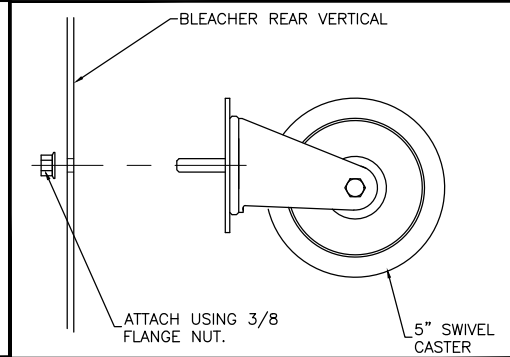

NOTE: MOUNT CASTERS TO CENTER AND END FRAMES ONLY.

WARNING


TIP N' ROLL BLEACHERS ARE SUITABLE FOR INDOOR OR OUTDOOR USE. HOWEVER, THEY SHOULD ONLY BE TIPPED UP ON THE CASTERS INDOORS, DUE TO POTENTIAL WIND HAZARDS IF TIPPED UP OUTDOORS. THESE LIGHT-WEIGHT UNITS ARE EASILY TIPPED UP BY ANY ABLE-BODIED ADULT.




BuiltRiteBleachers.com

5077 Northampton Drive, Fort Myers, FL 33919

SCALE: N.T.S.	APPROVED BY:	DRAWN BY:
DATE: 12/18/14	IMP 8/25/16	JML
TITLE:		
3 ROW TIP & ROLL BLEACHER ASSEMBLY		
BLEACHER MODEL #: TR-0324STD		DRAWING NUMBER: BA.1

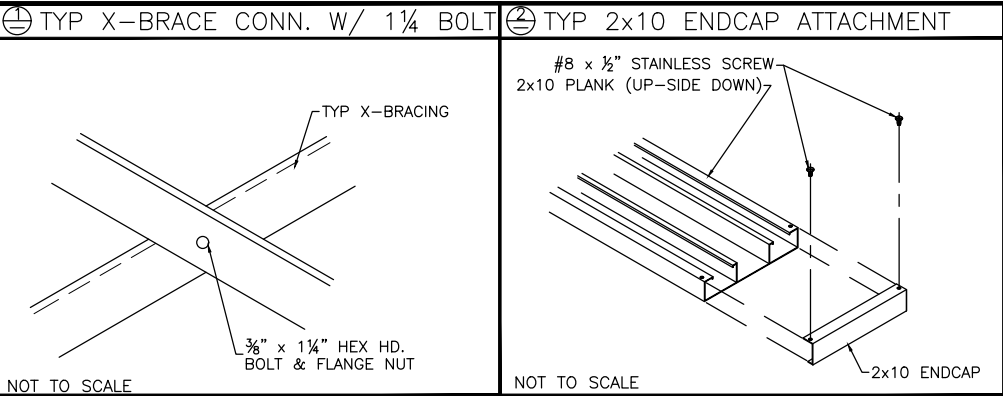

PLANK PLAN

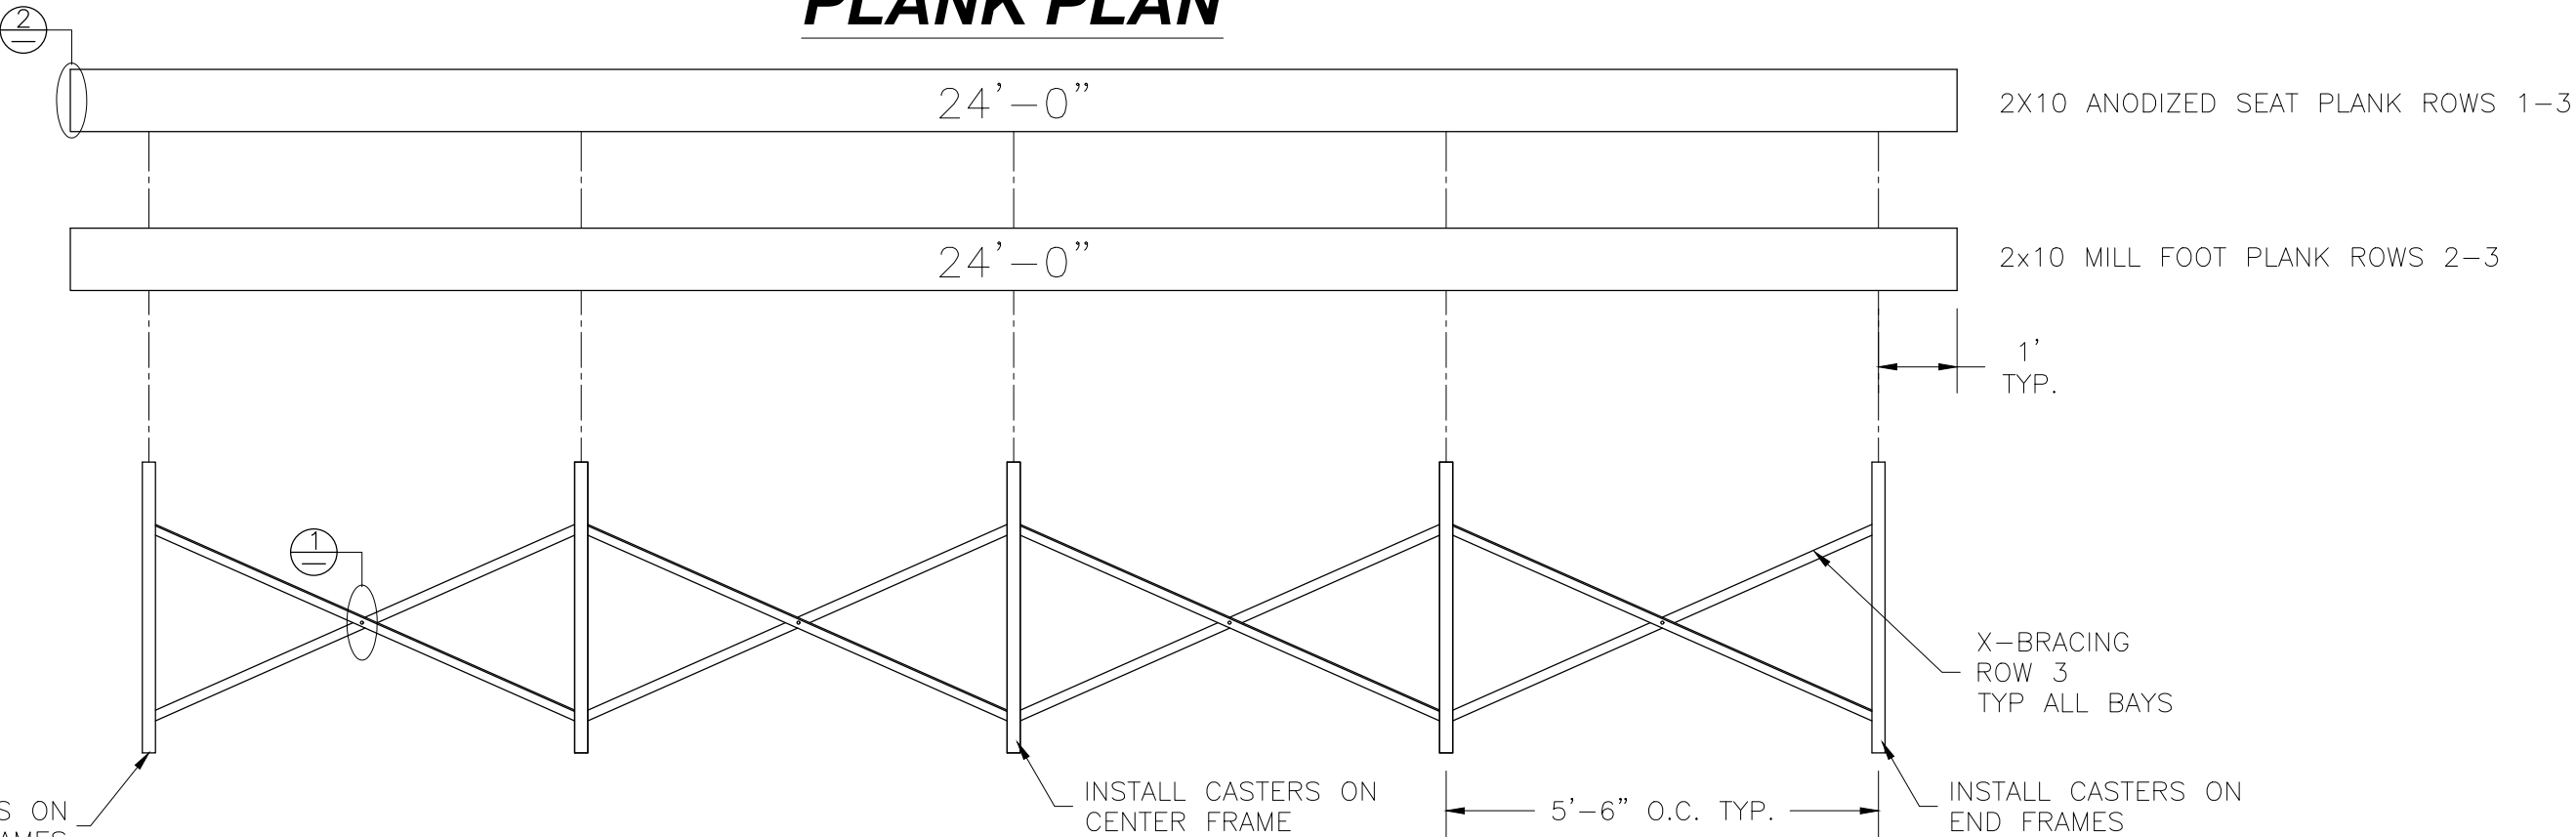

FRAMING PLAN



BuiltRiteBleachers.com		
5077 Northampton Drive, Fort Myers, FL 33919		
SCALE: N.T.S.	APPROVED BY:	DRAWN BY:
DATE: 12/18/14	IMP 8/25/16	JML
TITLE: 3 ROW x 24'-0" TIP & ROLL PLANK & FRAMING PLAN		
BLEACHER MODEL #: TR-0324STD		DRAWING NUMBER: PF.1