TR-0321STD

TIP & ROLL ALUMINUM 3 ROW x 21'-0" BLEACHER

BuiltRiteBleachers.com
5077 Northampton Drive, Fort Myers, FL 33919

CS.1 – COVER SHEET
TD.1 – BLEACHER SEATING PLAN
BA.1 – BLEACHER ASSEMBLY
PF.1 – PLANK & FRAMING PLAN

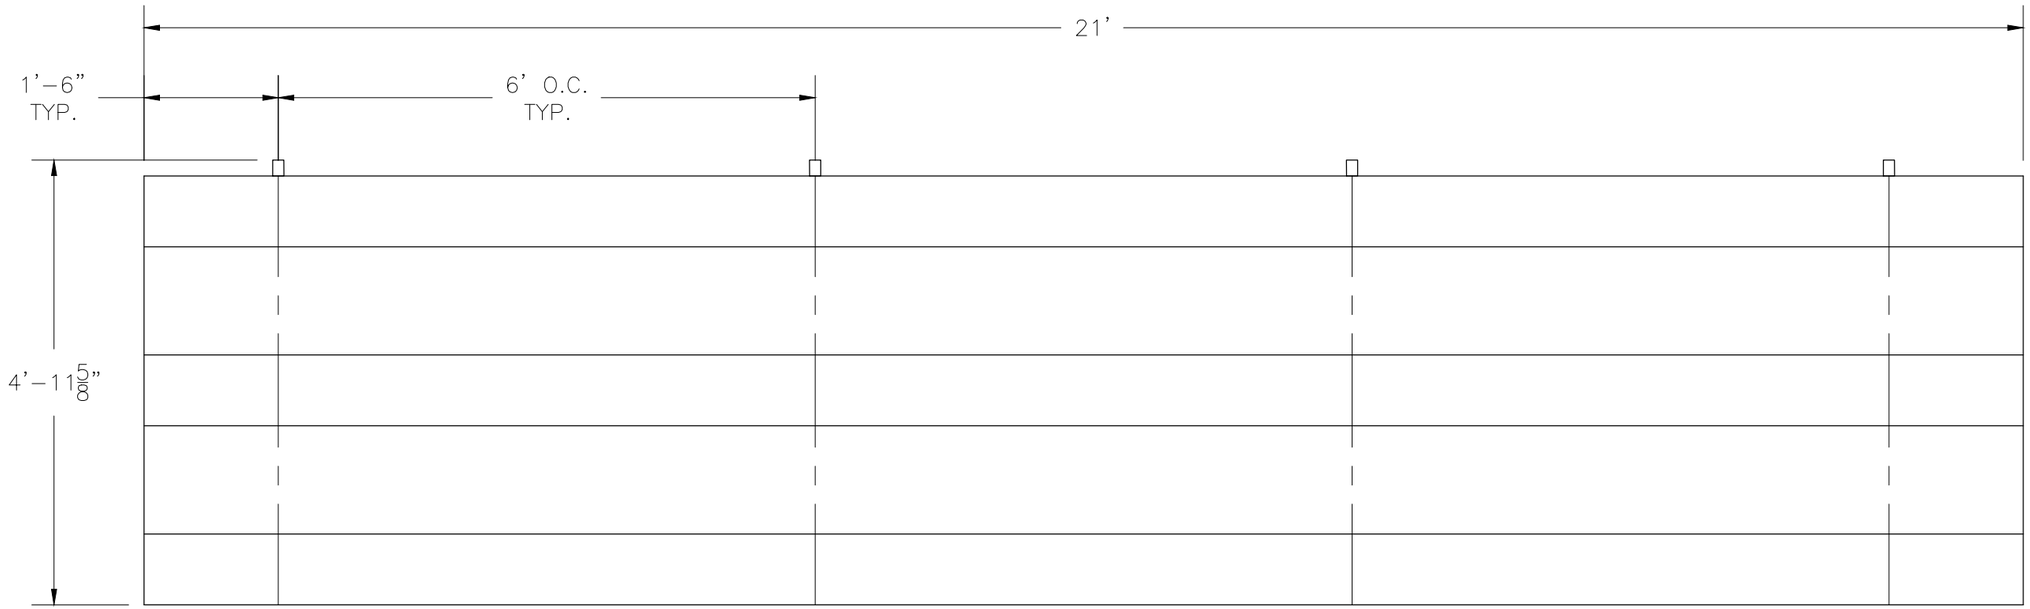

SECTION LENGTH	GROSS SEATS	ACTUAL SEATS	NO. OF ROWS	NET SEATS
21	14.00	14.00	3	42
		NET SEATS		42
		WHEELCHAIR SPACES		0
		TOTAL NET SEATING CAPACITY (BASED ON 18" PER SEAT)		42

BUILTRITE BLEACHERS .com

BuiltRiteBleachers.com

5077 Northampton Drive, Fort Myers, FL 33919

SCALE: N.T.S.	APPROVED BY: IMP 8/25/16	DRAWN BY: JML
DATE: 1/21/15		

TITLE: 3 ROW x 21'–0" TIP & ROLL BLEACHER SEATING PLAN

BLEACHER MODEL #: TR–0321STD	DRAWING NUMBER: TD.1

1 TYP X–BRACE CONN. W/ 1¼ BOLT

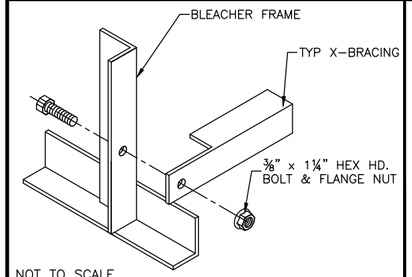

NOT TO SCALE

2 TYP 2x10 PLANK ATTACHMENT

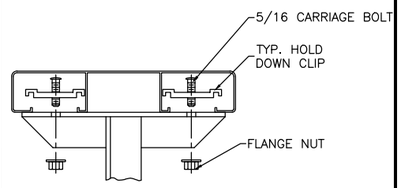

NOT TO SCALE

3 RUBBER FOOT PAD ATTACH. DETAIL

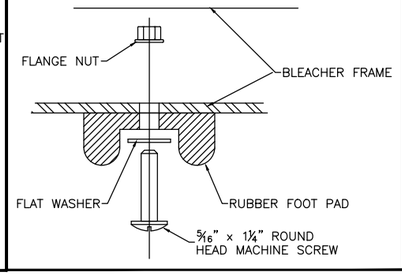

4 CASTER ATTACHMENT DETAIL

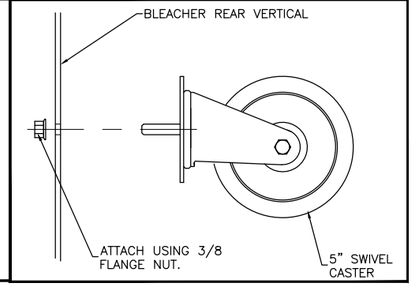

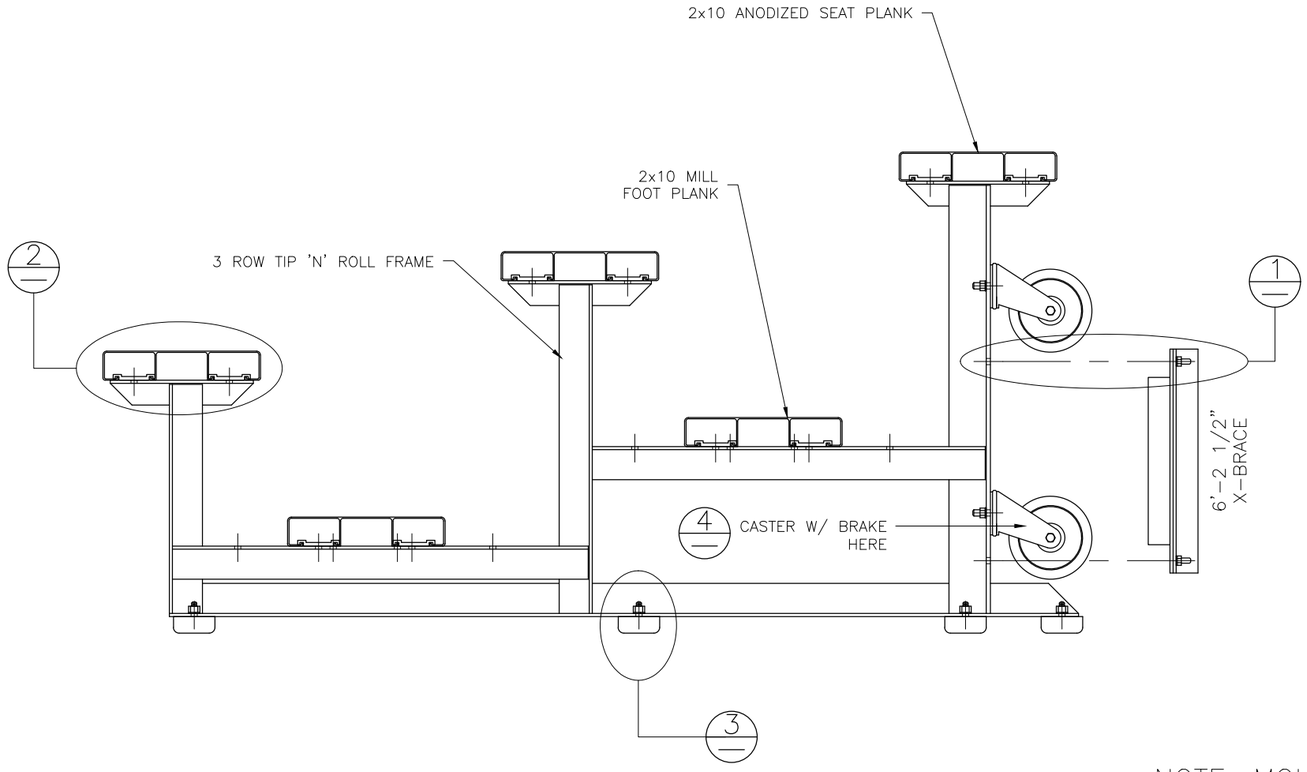

NOTE: MOUNT CASTERS TO END FRAMES ONLY.

WARNING

TIP N' ROLL BLEACHERS ARE SUITABLE FOR INDOOR OR OUTDOOR USE. HOWEVER, THEY SHOULD ONLY BE TIPPED UP ON THE CASTERS INDOORS, DUE TO POTENTIAL WIND HAZARDS IF TIPPED UP OUTDOORS. THESE LIGHT–WEIGHT UNITS ARE EASILY TIPPED UP BY ANY ABLE–BODIED ADULT.

BUILTRITE BLEACHERS .com

BuiltRiteBleachers.com

5077 Northampton Drive, Fort Myers, FL 33919

SCALE: N.T.S.	APPROVED BY: IMP 8/25/16	DRAWN BY: JML
DATE: 1/21/15		
TITLE: 3 ROW TIP & ROLL BLEACHER ASSEMBLY		
BLEACHER MODEL #: TR–0321STD		DRAWING NUMBER: BA.1

① TYP X–BRACE CONN. W/ 1¼ BOLT

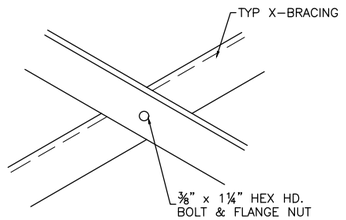

NOT TO SCALE

② TYP 2x10 ENDCAP ATTACHMENT

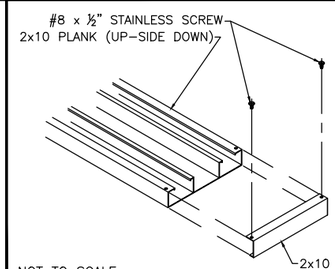

NOT TO SCALE

PLANK PLAN

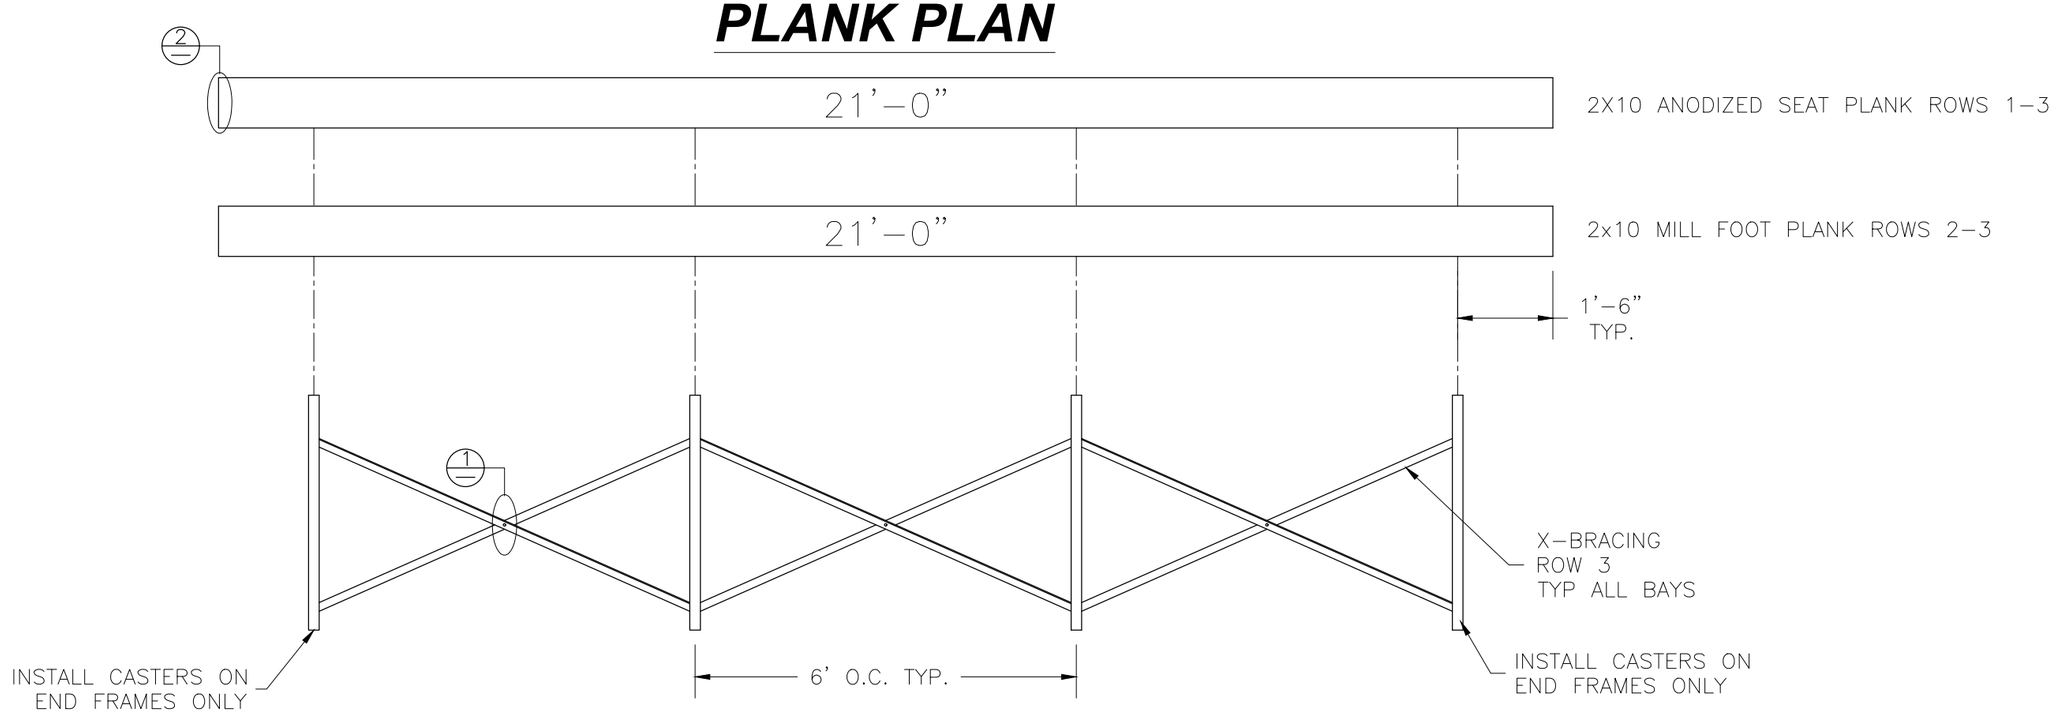

FRAMING PLAN

BUILTRITE BLEACHERS.com

BuiltRiteBleachers.com

5077 Northampton Drive, Fort Myers, FL 33919

SCALE: N.T.S.	APPROVED BY: IMP 8/25/16	DRAWN BY: JML
DATE: 1/21/15		

TITLE: 3 ROW x 21'–0" TIP & ROLL PLANK & FRAMING PLAN

BLEACHER MODEL #: TR–0321STD	DRAWING NUMBER: PF.1