BRB-0315ALRS

NON ELEVATED ALUMINUM 3 ROW x 15'-0"
LOW RISE BLEACHER

DRAWING REFERENCE NUMBER: NB–0315ALRSTD	
DRAWING SHEET INDEX	
CS.1	COVER SHEET
TD.1	SEATING PLAN
FP.1	FOUNDATION PLAN
BA.1	BLEACHER ASSEMBLY PREP
BA.2	BLEACHER ASSEMBLY
AP.1	ANCHORING PLAN
PF.1	PLANK AND FRAMING

RECOMMENDED TOOLS		
SOCKET WRENCH	POP RIVET GUN	CORDLESS DRILL
½" DEEP WELL SOCKET	LEVEL	3/16" DRILL BIT
9/16" DEEP WELL SOCKET	RUBBER MALLET	7/16" DRILL BIT
TAPE MEASURE	GLOVES	SAFETY GLASSES

BUILTRITE BLEACHERS .com
T/F: 866-281-5337 - WWW.ALUMINUM-BLEACHERS.COM

MODEL: BRB-0315ALRS				
DESCRIPTION: NON ELEV. 3 ROW x 15' ASSEMBLY COVER SHEET				
DRAWN BY: BMP	DATE: 8/29/23	REVISION: A	SCALE: N.T.S.	SHEET NUMBER: CS.1



SECTION LENGTH	GROSS SEATS	ACTUAL SEATS	NO. OF ROWS	NET SEATS
15	10.00	10.00	3	30
		NET SEATS		30
		WHEELCHAIR SPACES		0
		TOTAL NET SEATING CAPACITY (BASED ON 18" PER SEAT)		30


BUILTRITE BLEACHERS .com

T/F: 866-281-5337 - WWW.ALUMINUM-BLEACHERS.COM


MODEL: BRB-0315ALRS

DESCRIPTION: NON ELEV. 3 ROW x 15' BLEACHER SEATING PLAN

DRAWN BY: BMP | DATE: 8/29/23 | REVISION: A | SCALE: N.T.S. | SHEET NUMBER: TD.1

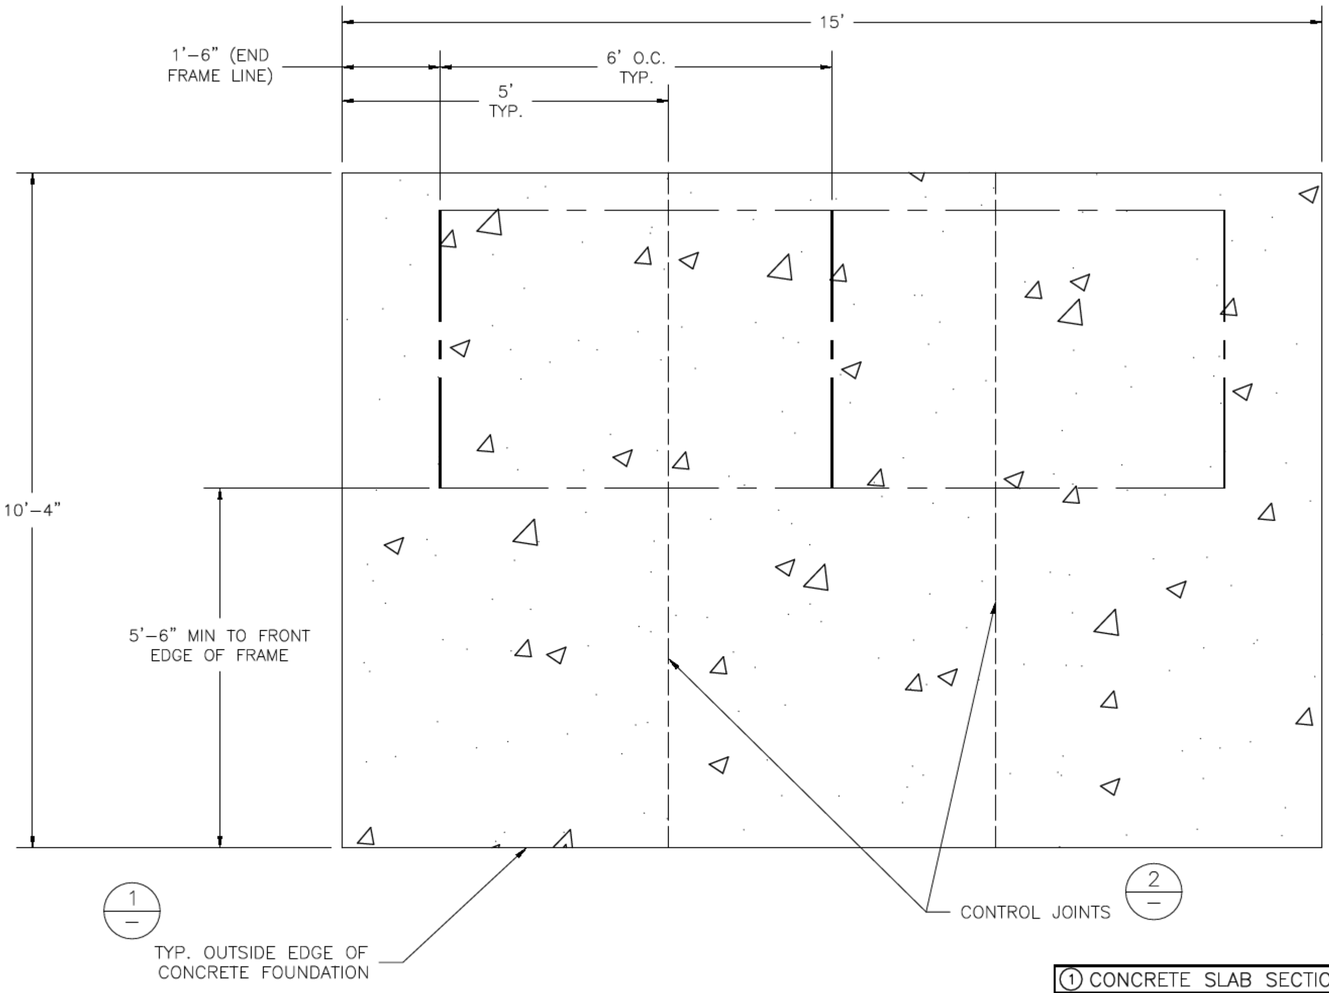


① CONCRETE SLAB SECTION

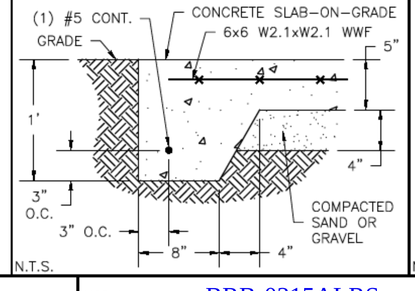

N.T.S.

② CONTROL JOINT DETAIL

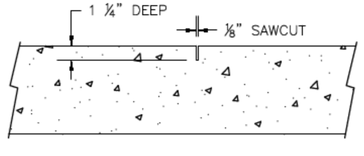

N.T.S.


BUILTRITE BLEACHERS .com

T/F: 866-281-5337 - WWW.ALUMINUM-BLEACHERS.COM


MODEL:	BRB-0315ALRS				
DESCRIPTION:	NON ELEV. 3 ROW x 15' FOUNDATION PLAN				
DRAWN BY: BMP	DATE: 8/29/23	REVISION: A	SCALE: N.T.S.	SHEET NUMBER: FP.1	

(OPTIONAL) ATTACH GROUND SILLS *


*NOT ALL BLEACHERS WILL RECEIVE GROUND SILLS. IF YOUR UNIT DOES NOT INCLUDE THIS FEATURE, SKIP THIS STEP.

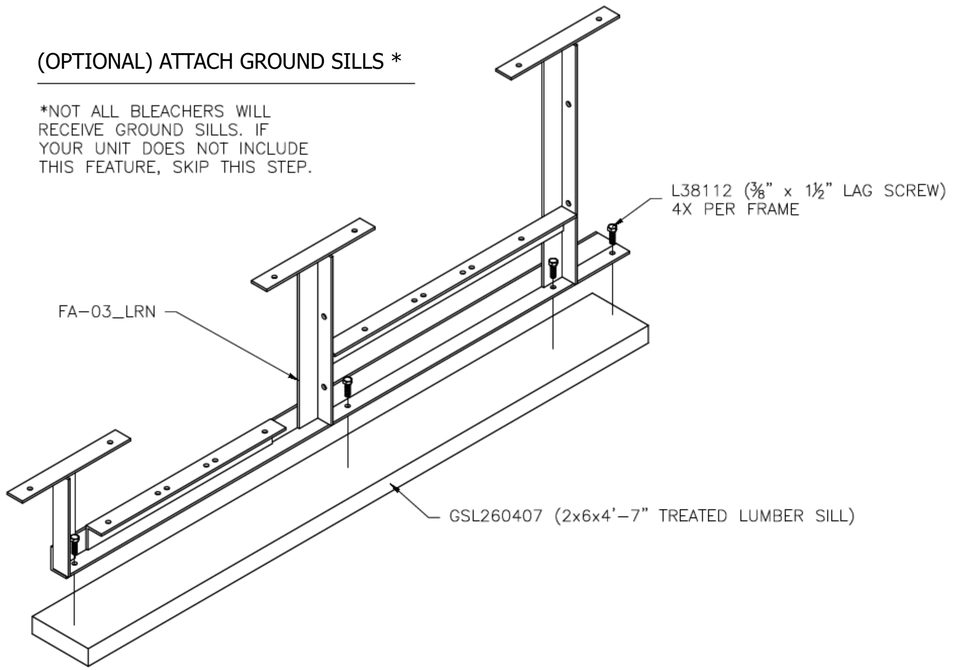

PRE-ASSEMBLE X-BRACE PAIR(S)

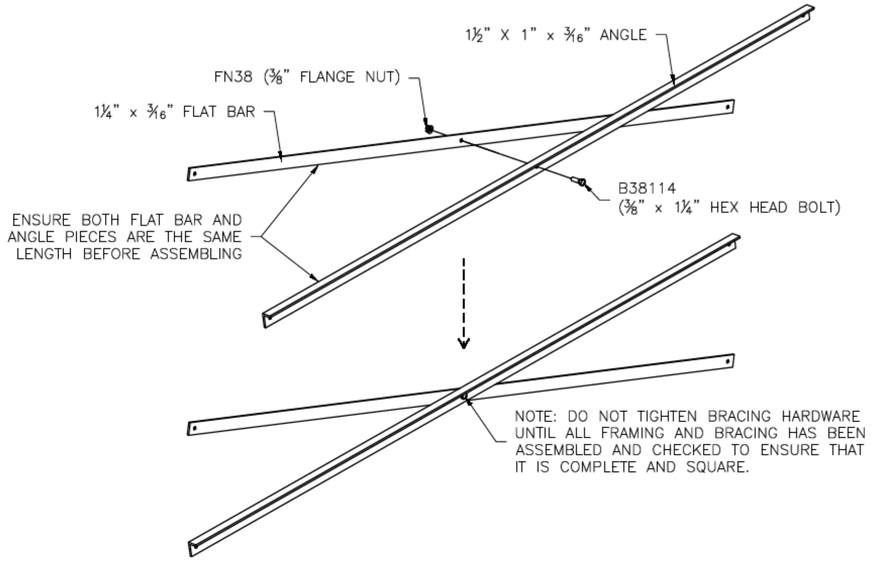


ONCE FRAMING IS COMPLETE, PRE-ASSEMBLE CLIP SETS ON BLEACHER FRAMES

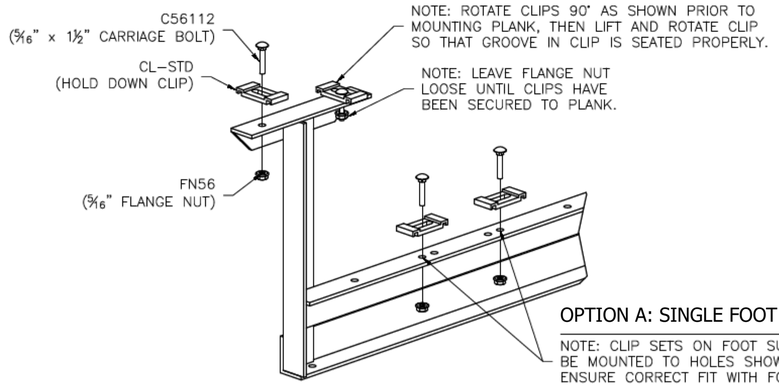

OPTION A: SINGLE FOOT BOARDS

NOTE: CLIP SETS ON FOOT SUPPORTS MUST BE MOUNTED TO HOLES SHOWN HERE TO ENSURE CORRECT FIT WITH FOOT PLANK.

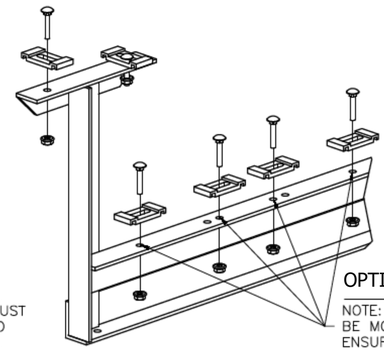


OPTION B: DOUBLE FOOT BOARDS

NOTE: CLIP SETS ON FOOT SUPPORTS MUST BE MOUNTED TO HOLES SHOWN HERE TO ENSURE CORRECT FIT WITH FOOT PLANK.

BUILTRITE BLEACHERS .com
T/F: 866-281-5337 - WWW.ALUMINUM-BLEACHERS.COM


MODEL: BRB-0315ALRS					
DESCRIPTION: NON ELEV. 3 ROW x 15' BLEACHER ASSEMBLY PREP					
DRAWN BY: BMP	DATE: 8/29/23	REVISION: A	SCALE: N.T.S.	SHEET NUMBER: BA.1	

① TYP X–BRACE CONN. W/ 1¼ BOLT

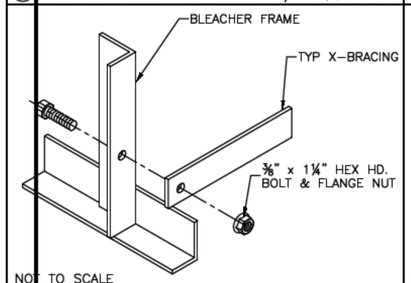


NOT TO SCALE

② TYP X–BRACE CONN. W/ 1¼ BOLT

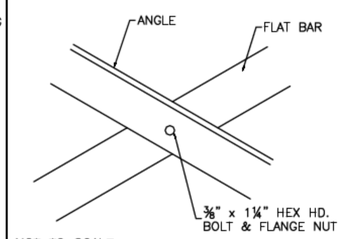


NOT TO SCALE


③ TYP 2x12 PLANK ATTACHMENT

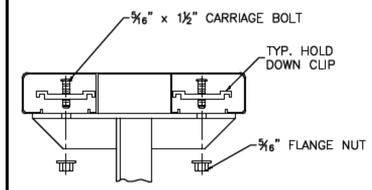

NOT TO SCALE

ATTACH BRACING TO BLEACHER FRAMES
SEE SIDE ELEVATION FOR BRACING LENGTHS

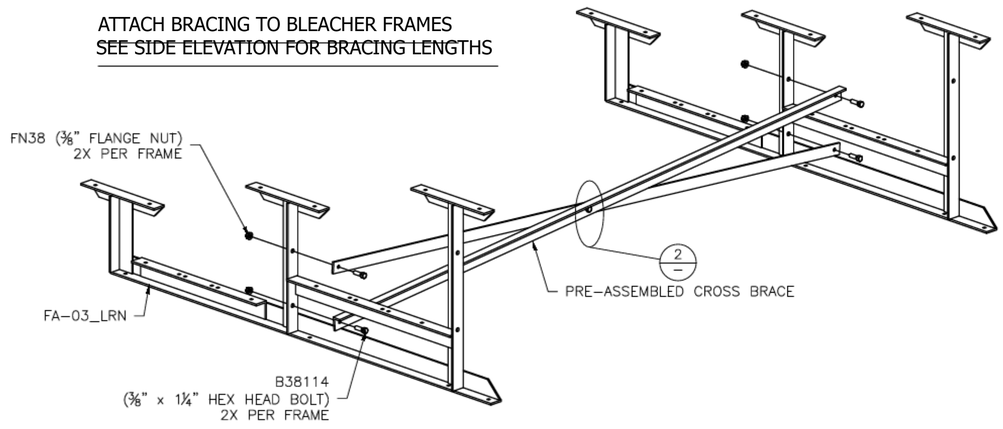

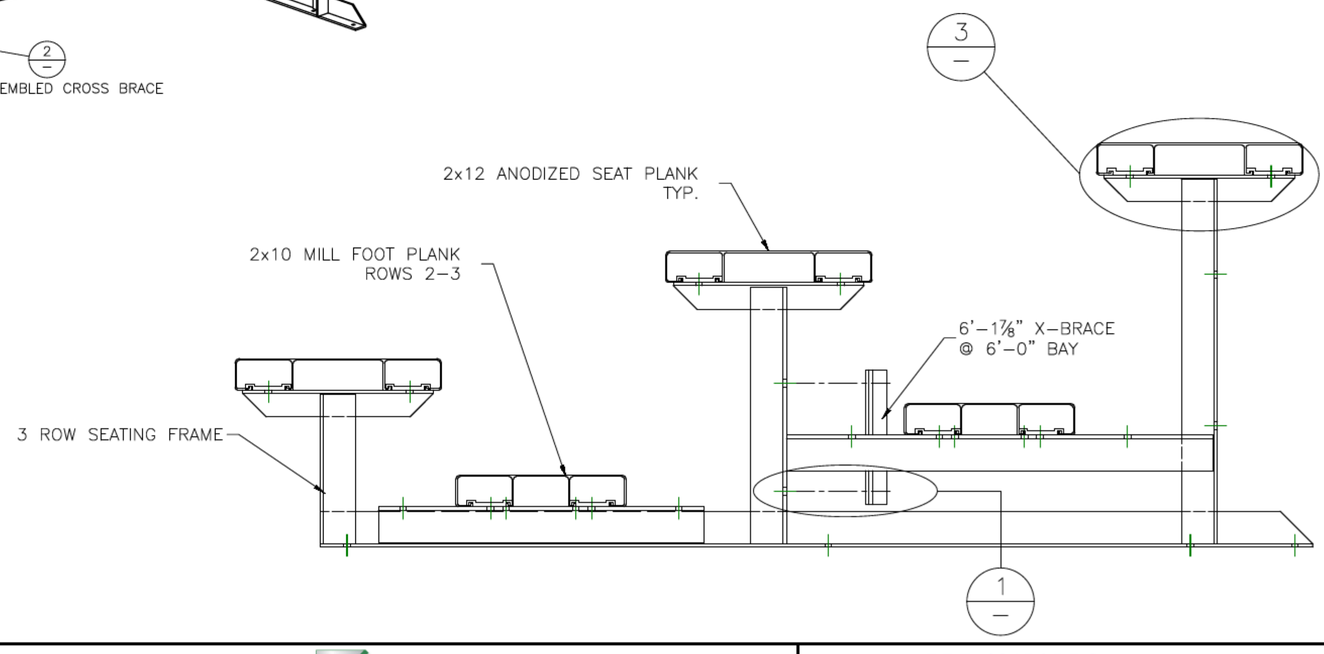



BUILTRITE BLEACHERS .com

T/F: 866-281-5337 - WWW.ALUMINUM-BLEACHERS.COM

MODEL:	BRB-0315ALRS				
DESCRIPTION:	NON ELEV. 3 ROW x 15' BLEACHER ASSEMBLY				
DRAWN BY: BMP	DATE: 8/29/23	REVISION: A	SCALE: N.T.S.	SHEET NUMBER: BA.2	

⏚ (OPT)WEDGE ANCHOR DETAIL – 3"

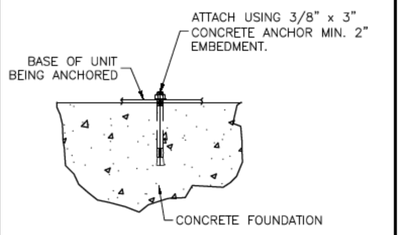

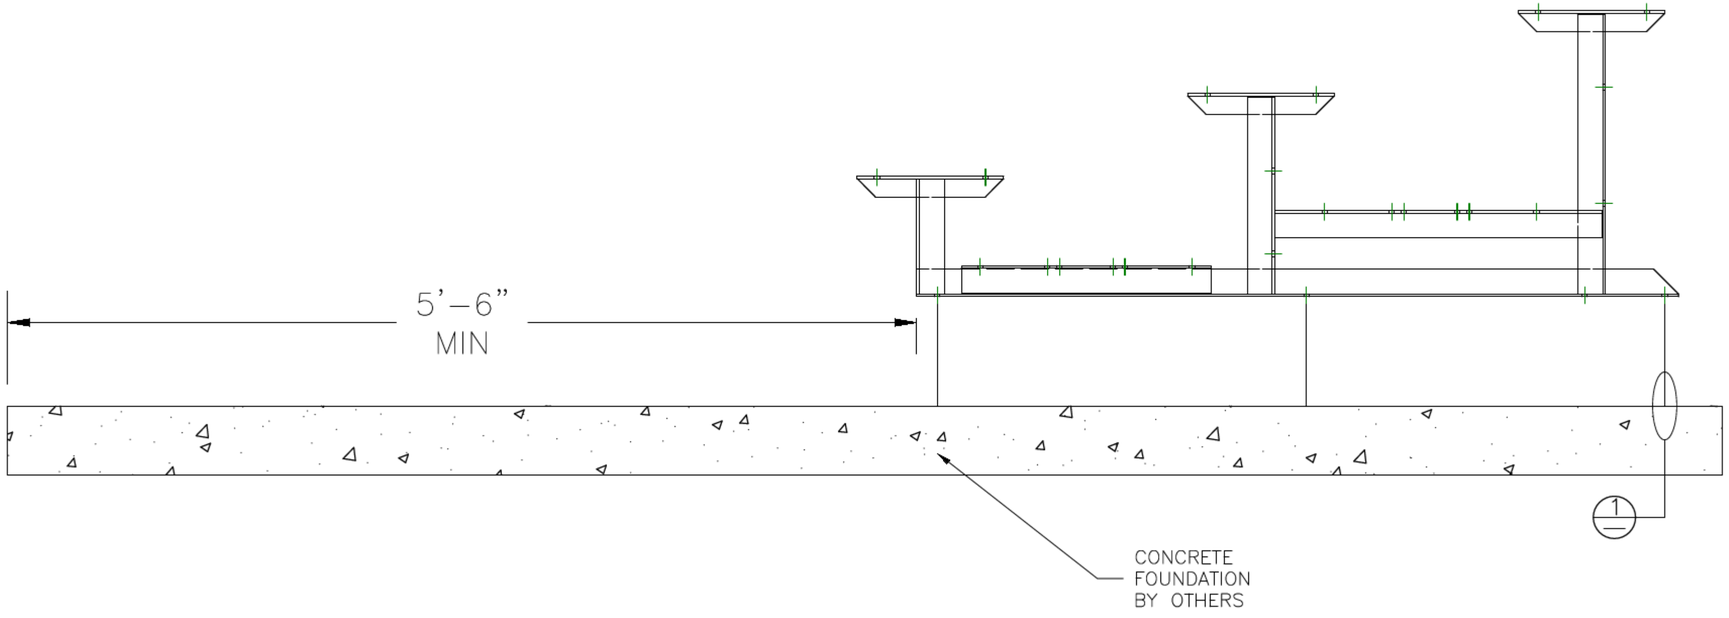


* CONCRETE WEDGE ANCHORS NOT INCLUDED WITH ALL UNITS. IF USING OTHER ANCHORING SYSTEM, SKIP THIS STEP AND REFER TO INSTRUCTIONS SPECIFIC TO THE ANCHORING SYSTEM PURCHASED FOR YOUR UNIT. SEE PRINT FP.1 (INCLUDED IN THIS PACKET) FOR GENERAL CONCRETE FOUNDATION SPECIFICATIONS.


BUILTRITE BLEACHERS .com
T/F: 866-281-5337 - WWW.ALUMINUM-BLEACHERS.COM

MODEL: BRB-0315ALRS				
DESCRIPTION: NON ELEV. 3 ROW x 15' BLEACHER ANCHORING PLAN				
DRAWN BY: BMP	DATE: 8/29/23	REVISION: A	SCALE: N.T.S.	SHEET NUMBER: AP.1

TYP 2x10/12 ENDCAP ATTACHMENT

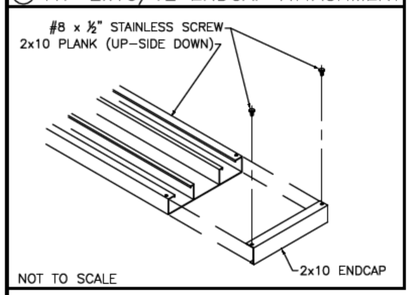

PLANK PLAN

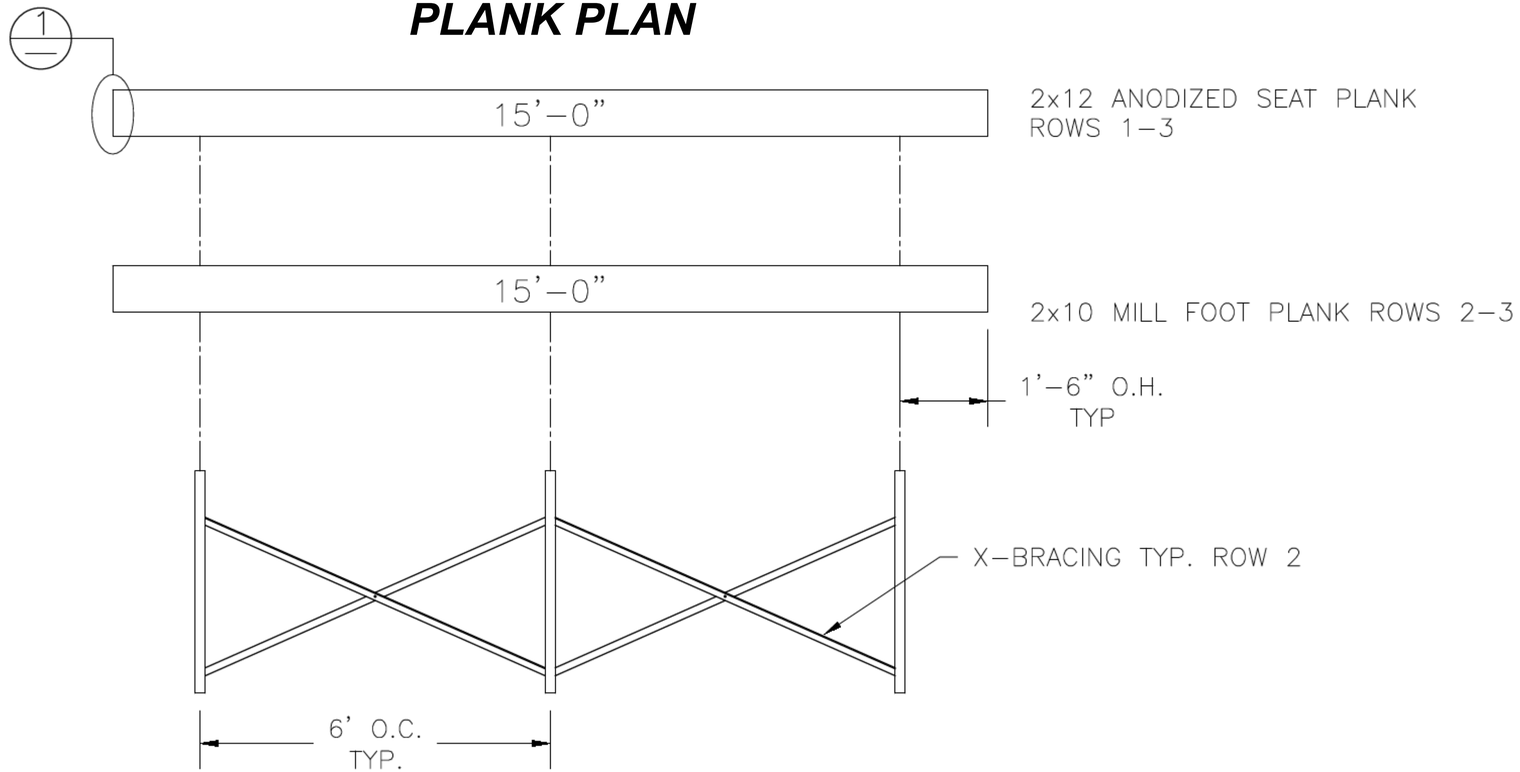

FRAMING PLAN

BUILTRITE BLEACHERS .com

T/F: 866-281-5337 - WWW.ALUMINUM-BLEACHERS.COM

MODEL: BRB-0315ALRS					
DESCRIPTION: NON ELEV. 3 ROW x 15' PLANK AND FRAMING PLAN					
DRAWN BY: BMP	DATE: 8/29/23	REVISION: A	SCALE: N.T.S.	SHEET NUMBER: PF.1	