BRB-0424ALRS


NON ELEVATED ALUM. 4 ROW x 24'-0" LOW RISE BLEACHER

RECOMMENDED TOOLS		
SOCKET WRENCH	POP RIVET GUN	CORDLESS DRILL
½" DEEP WELL SOCKET	LEVEL	3/16" DRILL BIT
9/16" DEEP WELL SOCKET	RUBBER MALLET	7/16" DRILL BIT
TAPE MEASURE	GLOVES	SAFETY GLASSES

DRAWING REFERENCE NUMBER: NB-0424ALRSTD	
DRAWING SHEET INDEX	
1.CS	COVER SHEET
2.TD	SEATING PLAN
3.FP	FOUNDATION PLAN
4.BA	BLEACHER ASSEMBLY
5.BA	BLEACHER ASSEMBLY
6.AP	ANCHORING PLAN
7.PF	PLANK AND FRAMING PLAN

BUILTRITE BLEACHERS .com
T/F: 866-281-5337 - WWW.ALUMINUM-BLEACHERS.COM

MODEL:	BRB-0424ALRS				
DESCRIPTION:	NON ELEV. 4 ROW x 24' ASSEMBLY COVER SHEET				
DRAWN BY: IP	DATE: 8/29/23	REVISION: A	SCALE: N.T.S.	SHEET NUMBER: 1.CS	

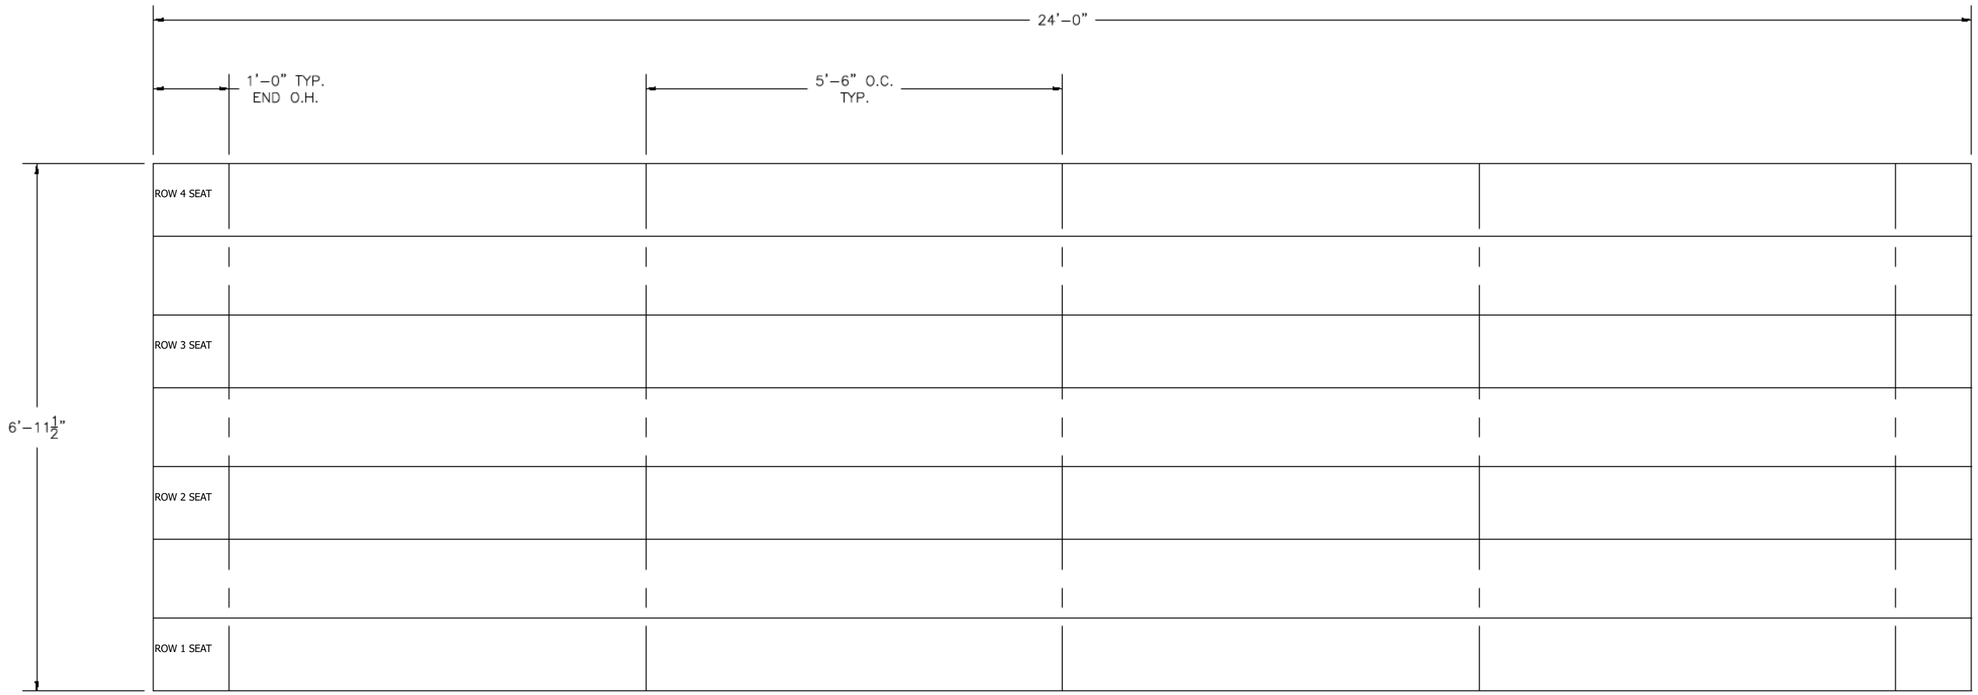

SECTION LENGTH	GROSS SEATS	ACTUAL SEATS	NO. OF ROWS	NET SEATS
24	16.00	16.00	4	64
			NET SEATS	64
			WHEELCHAIR SPACES	0
			TOTAL NET SEATING CAPACITY (BASED ON 18" PER SEAT)	64


BUILTRITE BLEACHERS .com

T/F: 866-281-5337 - WWW.ALUMINUM-BLEACHERS.COM

MODEL: BRB-0424ALRS

DESCRIPTION: NON ELEV. 4 ROW x 24' BLEACHER SEATING PLAN

DRAWN BY:	DATE:	REVISION:	SCALE:	SHEET NUMBER:
IP	8/29/23	A	N.T.S.	2.TD

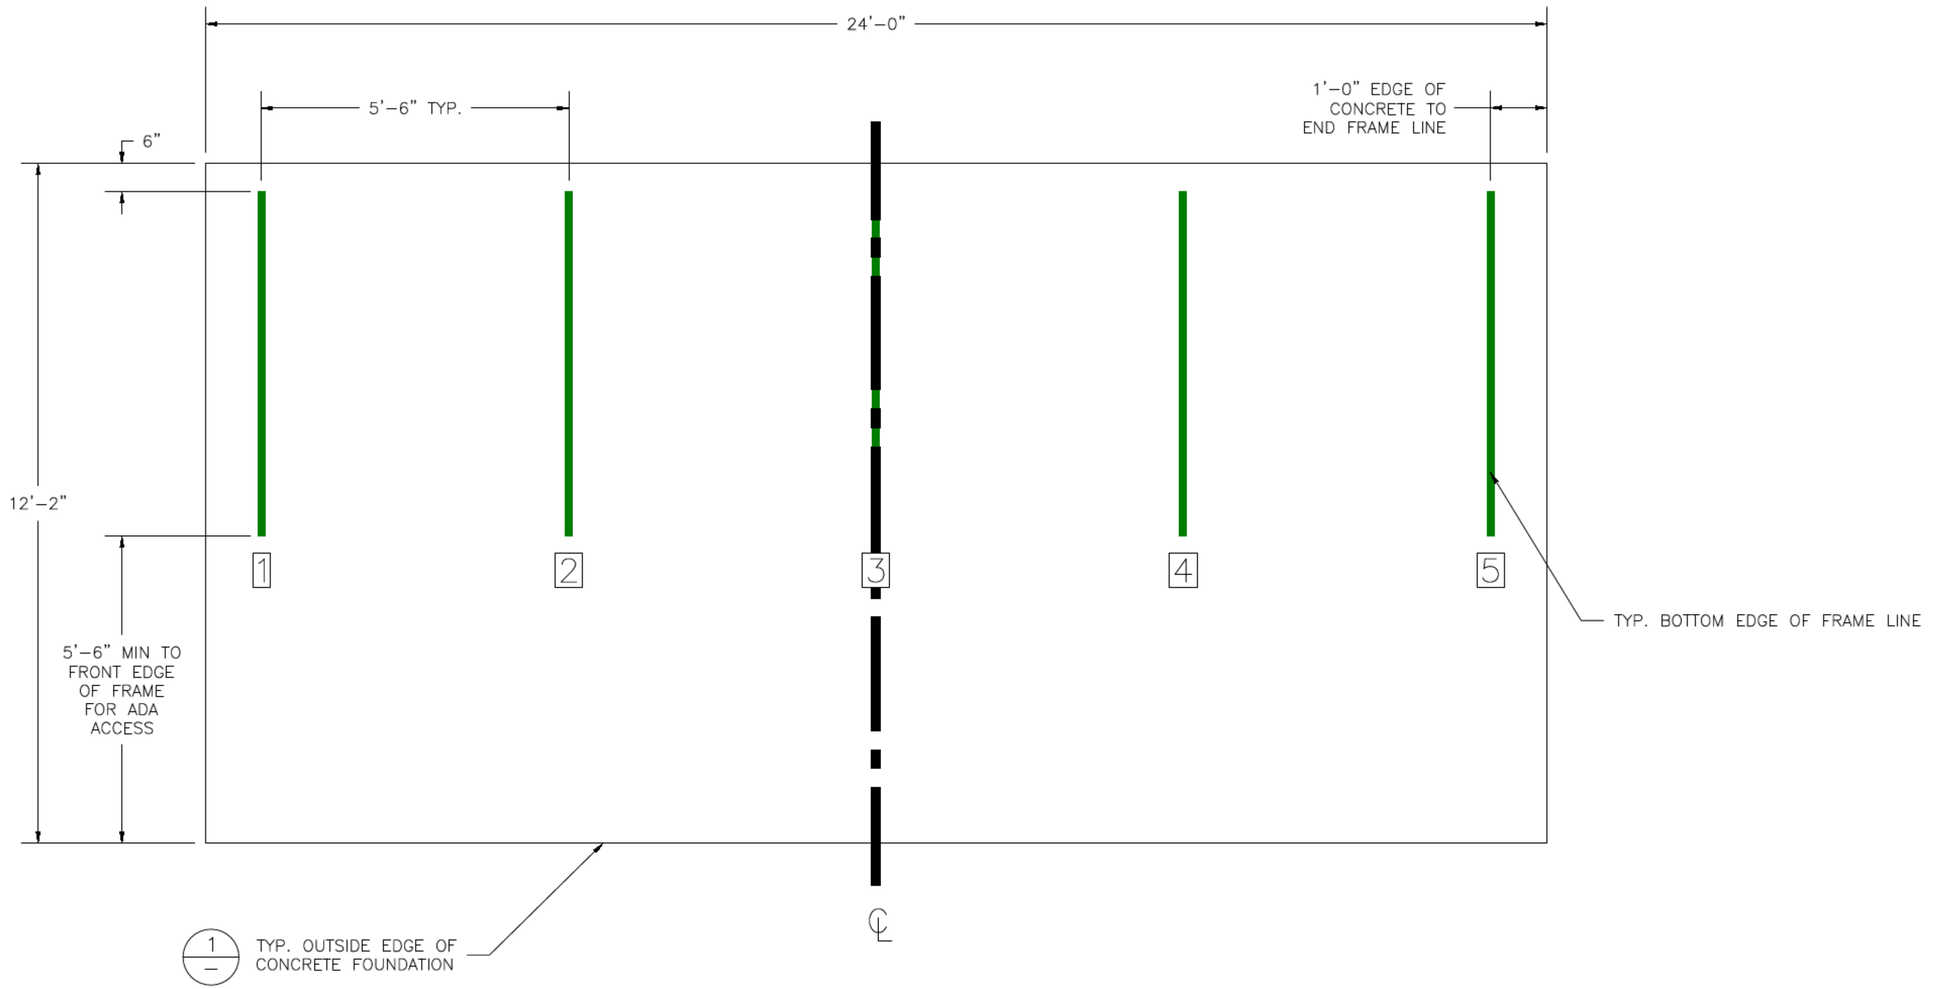

CONCRETE FOUNDATION SPECIFICATIONS

SCOPE:

Foundation construction is not part of NATIONAL RECREATION SYSTEMS, INC's., scope of work unless noted otherwise in the contract documents. The OWNER shall review the foundation design with local code authorities and coordinate with NRS, Inc.

FOUNDATION DESIGN & ANCHORS:

1) The foundation designs are based on the following:
   a) Minimum presumed soil bearing of 2000 psf.
   b) Bleacher frame dead and live load of 700 lbs./ft.
   c) Bleacher frame wind uplift of 250 lbs./ft.
2) Unless otherwise specified on the drawings the bleacher frames shall be attached to concrete with a 1328" dia. x 3 3"4w" yedegdegteytpyepexepxapnasniosionn anchor. The anchors shall be embedded a minimum of 2" into the concrete.


CONCRETE SPECIFICATIONS:

1) All concrete construction shall be in accordance with ***ACI 318.08.***
2) All concrete shall be air-entrained using an air entraining admixtruing meeting ***ASTM C620***. Total air content: 5%-7% per ***ASTM C173***.
3) All concrete shall have a minimum 28-day strength of Fc=3000psi. Concrete shall have air-entrainment
4) A 14" bituminous expansion joint material shall be placed between strip and slab foundations when adjacent to each other.
5) The depressions in the top of the foundations between high spots shall not exceed 516" below 10-foot long straightedge. The 10-foot straightedge method used to measure foundation flatness shall be in accordance with ***ACI 302.1R-04*** *"Guide for Concrete Floor and Slab Construction".*

CONCRETE SLAB RECOMMENDED SPECIFICATIONS:


1) Concrete slab shall have a minimum thickness of 5" (some areas may require 6") and placed on 4" of compacted gravel or compacted sub base.
2) NRS. INC., recommends that the concrete slab be reinforced with 6x6-W2.1xW2.1 welded wire fabric at 1 12" concrete cover from the top. In lieu of welded wire fabric, steel fiber substitution requires OWNER approval and his understanding of potential maintenance issues.
3) Contractor may substitute blended fiber reinforcing, provided the blend consists of multifilament polypropylene fibers and cold drawn steel wire fibers. Novamesh 950 or approved equivalent, applied at a dosage rate of 5lb/CY unless specified otherwise or a different recommendation is made by the manufacturer.
4) Crack control joints shall be sawed into slab to form approximate square patterns. The maximum spacing for control joints shall not exceed 13'-6", UNLESS INDICATED OTHERWISE. The bleacher frames shall not be set on control joints. The designer shall contact NRS to coordinate joint spacing requirements with the specific bleacher design.
5) The slab may be sloped a maximum of 1/8 inch per foot for drainage. The maximum overall out of level slope for the slab perpendicular to the seats (front to rear) shall not exceed 2" and parallel to the seats (end to end) shall not exceed 4".

① CONCRETE SLAB SECTION

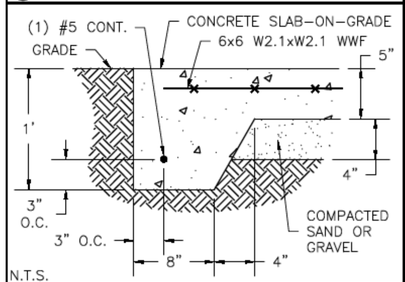

N.T.S.

② CONTROL JOINT DETAIL

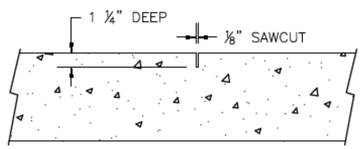

N.T.S.


BUILTRITE BLEACHERS .com

T/F: 866-281-5337 - WWW.ALUMINUM-BLEACHERS.COM


MODEL: BRB-0424ALRS					
DESCRIPTION: NON ELEV. 4 ROW x 24' FOUNDATION PLAN					
DRAWN BY: IP	DATE: 8/29/23	REVISION: A	SCALE: N.T.S.	SHEET NUMBER: 3.FP	

(OPTIONAL) ATTACH GROUND SILLS *


*NOT ALL BLEACHERS WILL RECEIVE GROUND SILLS. IF YOUR UNIT DOES NOT INCLUDE THIS FEATURE, SKIP THIS STEP.

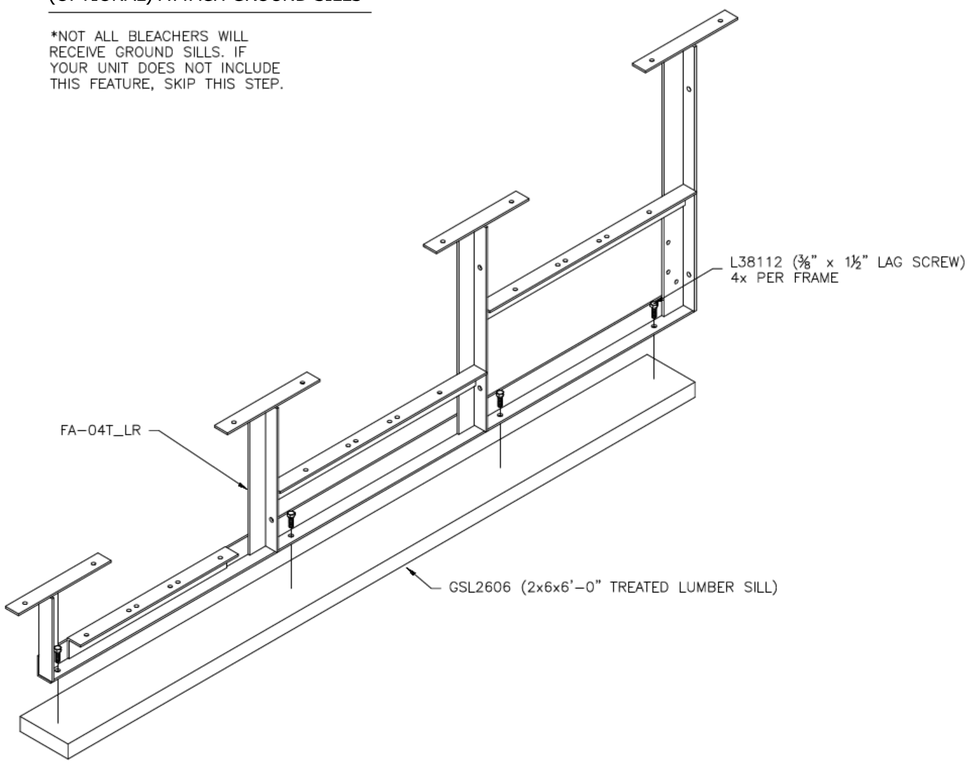

PRE-ASSEMBLE X-BRACE PAIR(S)

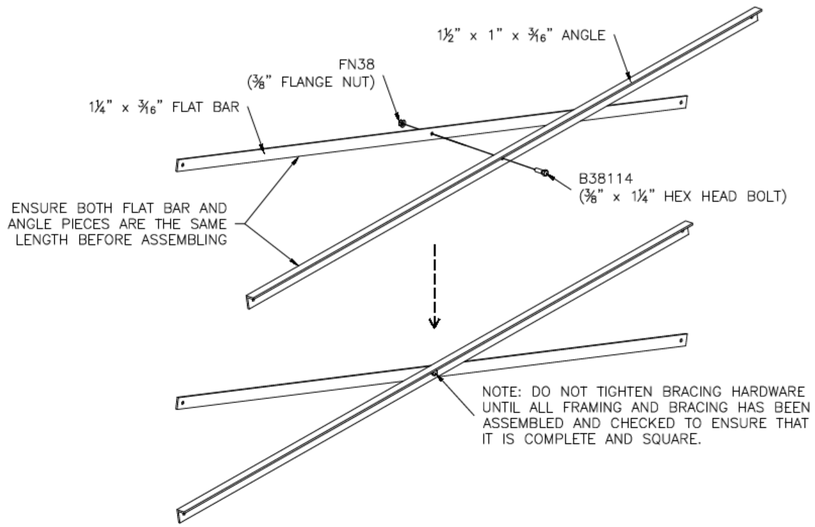


ONCE FRAMING IS COMPLETE, PRE-ASSEMBLE CLIP SETS ON BLEACHER FRAMES

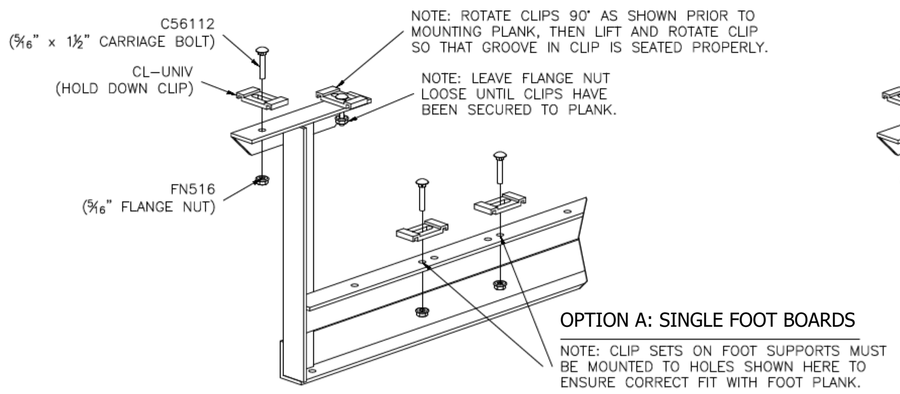

OPTION A: SINGLE FOOT BOARDS

NOTE: CLIP SETS ON FOOT SUPPORTS MUST BE MOUNTED TO HOLES SHOWN HERE TO ENSURE CORRECT FIT WITH FOOT PLANK.

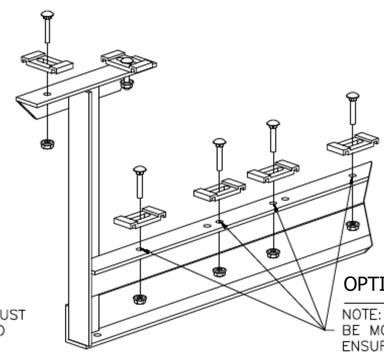


OPTION B: DOUBLE FOOT BOARDS

NOTE: CLIP SETS ON FOOT SUPPORTS MUST BE MOUNTED TO HOLES SHOWN HERE TO ENSURE CORRECT FIT WITH FOOT PLANK.


BUILTRITE BLEACHERS .com
T/F: 866-281-5337 - WWW.ALUMINUM-BLEACHERS.COM

MODEL: BRB-0424ALRS					
DESCRIPTION: NON ELEV. 4 ROW x 24' BLEACHER ASSEMBLY PREP					
DRAWN BY: IP	DATE: 8/29/23	REVISION: A	SCALE: N.T.S.	SHEET NUMBER: 4.BA	

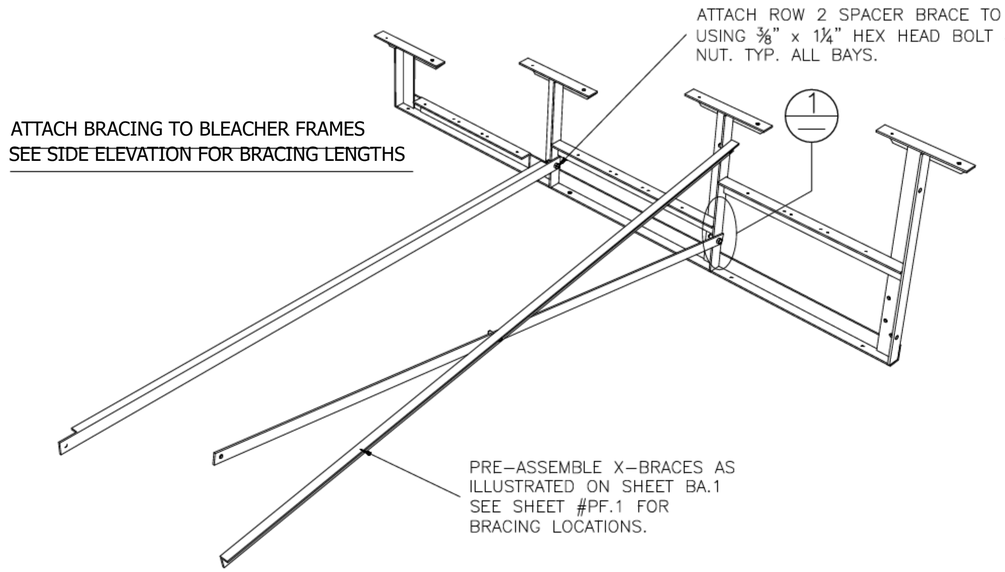


ATTACH BRACING TO BLEACHER FRAMES
SEE SIDE ELEVATION FOR BRACING LENGTHS

SIDE ELEVATION

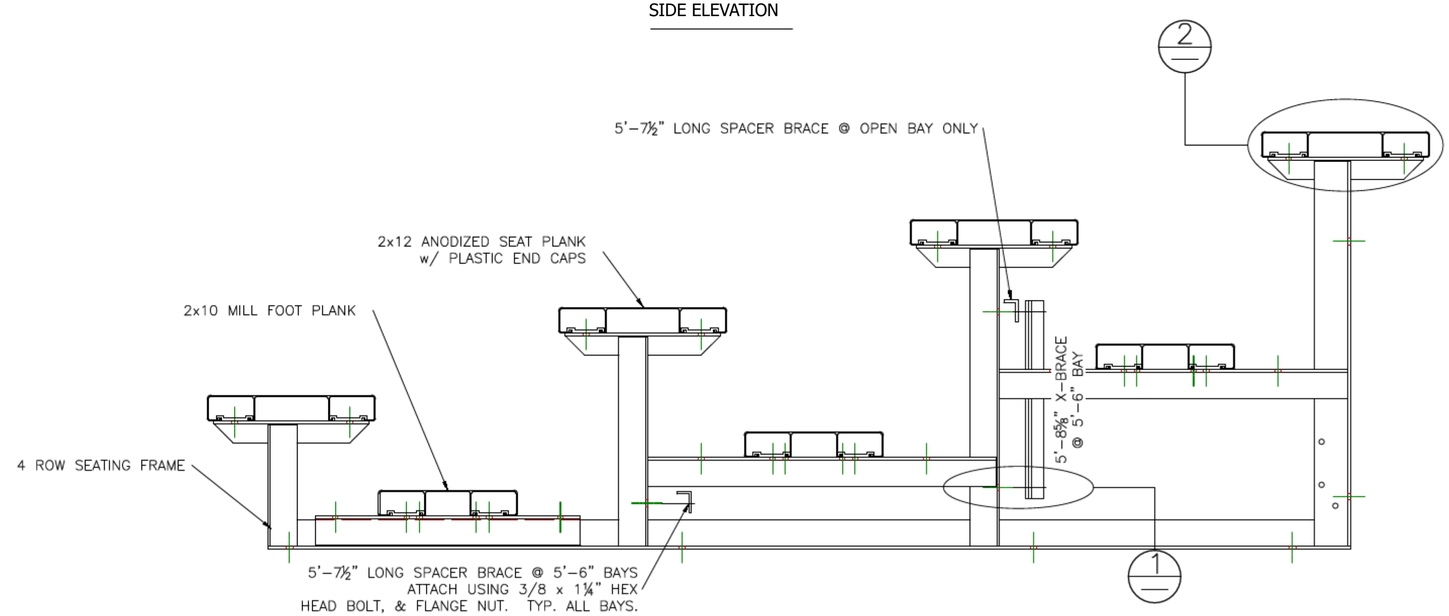


① TYP. BRACE CONN. – 1¼ BOLT

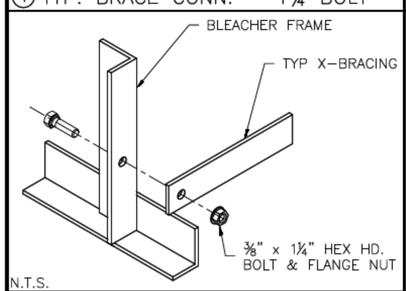

N.T.S.

② TYP. 2x10/2x12 PLANK ATTACH.

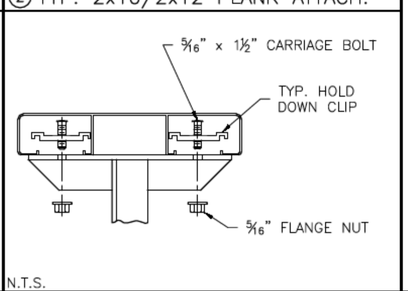


N.T.S.


BUILTRITE BLEACHERS .com
T/F: 866-281-5337 - WWW.ALUMINUM-BLEACHERS.COM

MODEL:	BRB-0424ALRS				
DESCRIPTION:	NON ELEV. 4 ROW x 24' BLEACHER ASSEMBLY				
DRAWN BY: IP	DATE: 8/29/23	REVISION: A	SCALE: N.T.S.	SHEET NUMBER: 5.BA	

WEDGE ANCHOR DETAIL – 3"

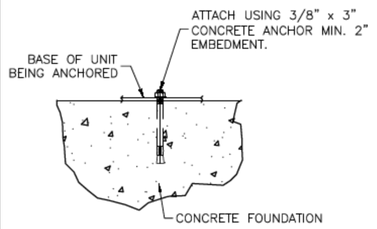

(OPTIONAL) ANCHOR BLEACHER TO CONCRETE FOUNDATION *

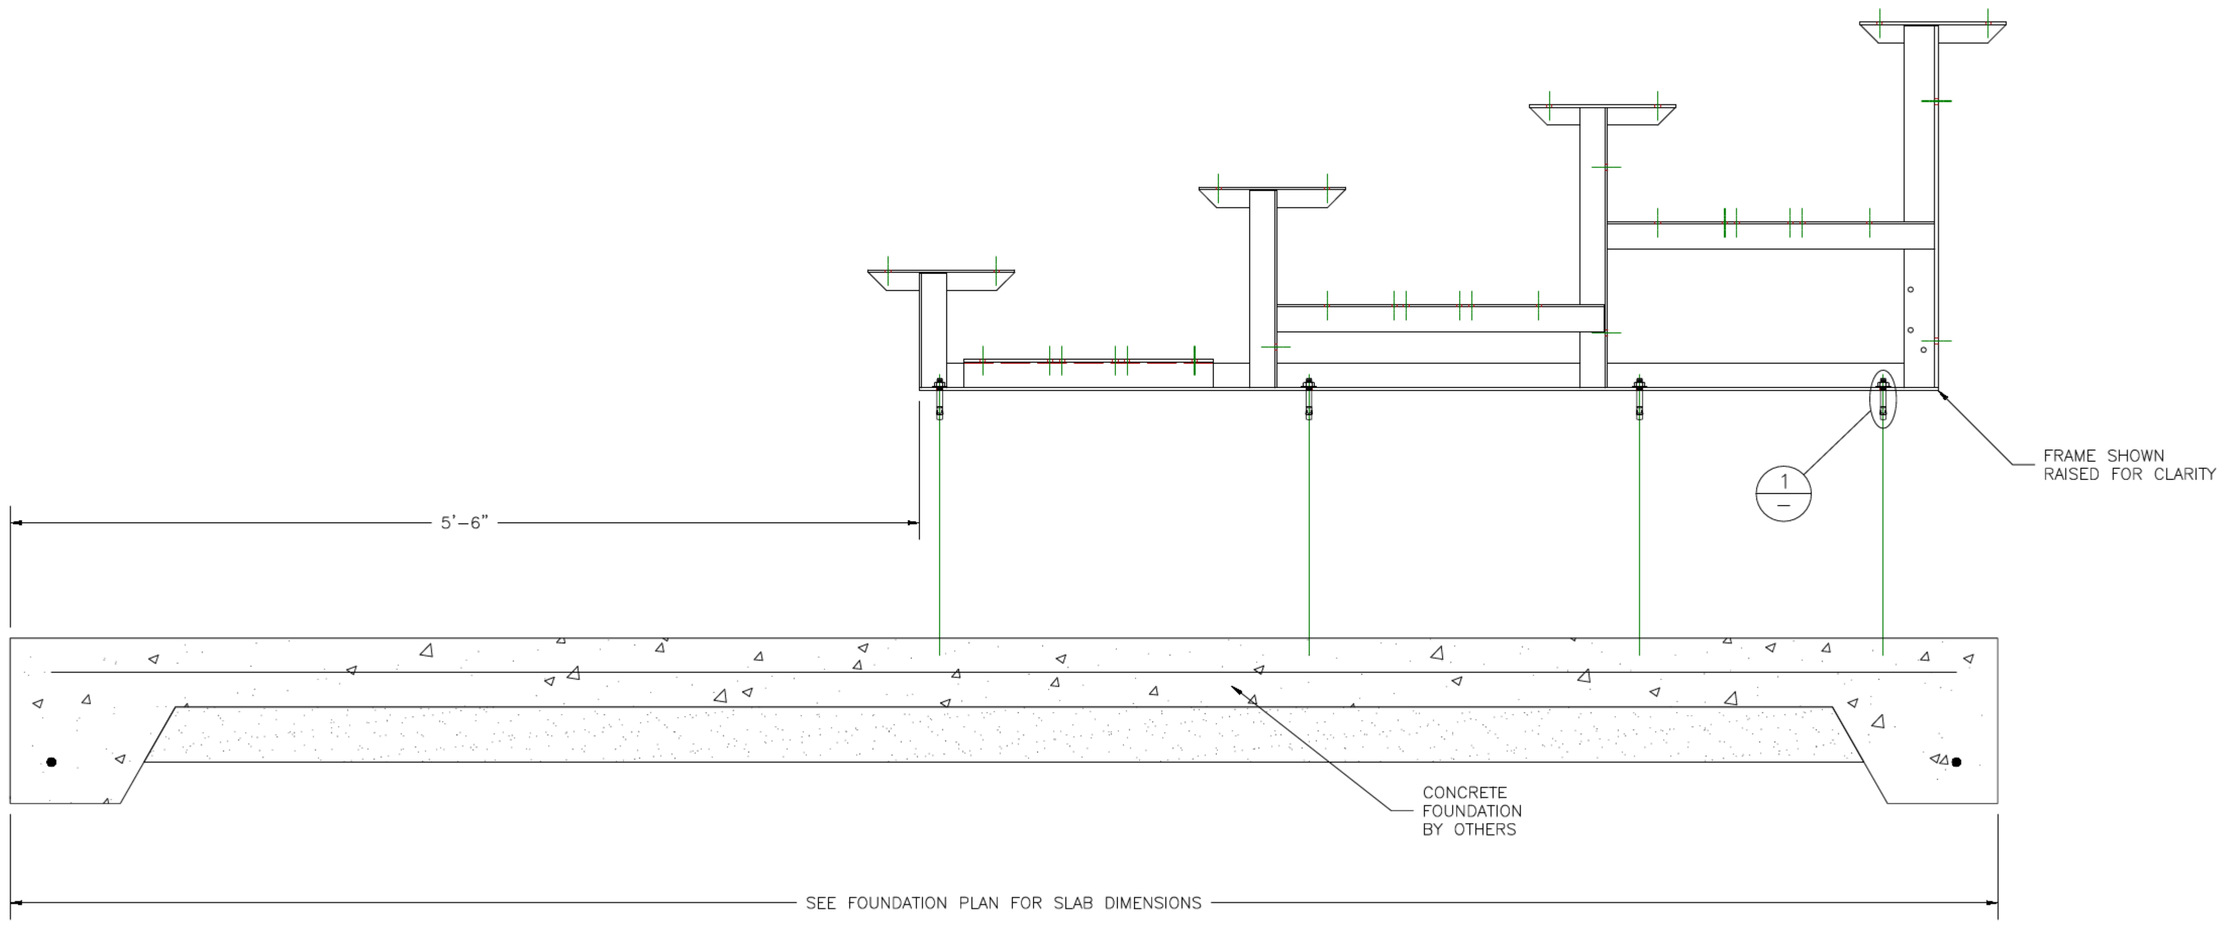


* CONCRETE WEDGE ANCHORS NOT INCLUDED WITH ALL UNITS. IF USING OTHER ANCHORING SYSTEM, SKIP THIS STEP AND REFER TO INSTRUCTIONS SPECIFIC TO THE ANCHORING SYSTEM PURCHASED FOR YOUR UNIT. SEE PRINT FP.1 (INCLUDED IN THIS PACKET) FOR GENERAL CONCRETE FOUNDATION SPECIFICATIONS.


BUILTRITE BLEACHERS .com
T/F: 866-281-5337 - WWW.ALUMINUM-BLEACHERS.COM

MODEL: BRB-0424ALRS					
DESCRIPTION: NON ELEV. 4 ROW x 24' BLEACHER ANCHORING PLAN					
DRAWN BY: IP	DATE: 8/29/23	REVISION: A	SCALE: N.T.S.	SHEET NUMBER: 6.AP	


① TYP 2x12 POLY ENDCAP ATTACHMENT

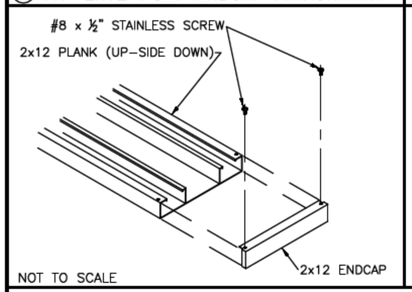


② TYP 2x10 ALUM. ENDCAP ATTACHMENT

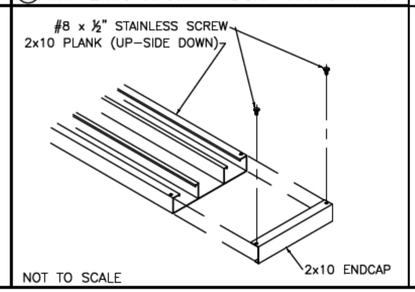

③ TYP X-BRACE CONN. W/ 1¼ BOLT

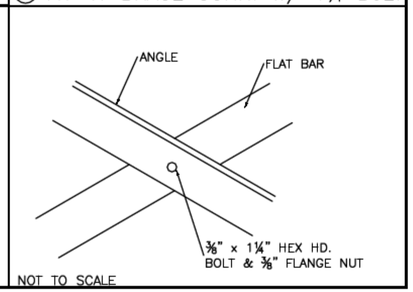

PLANK PLAN

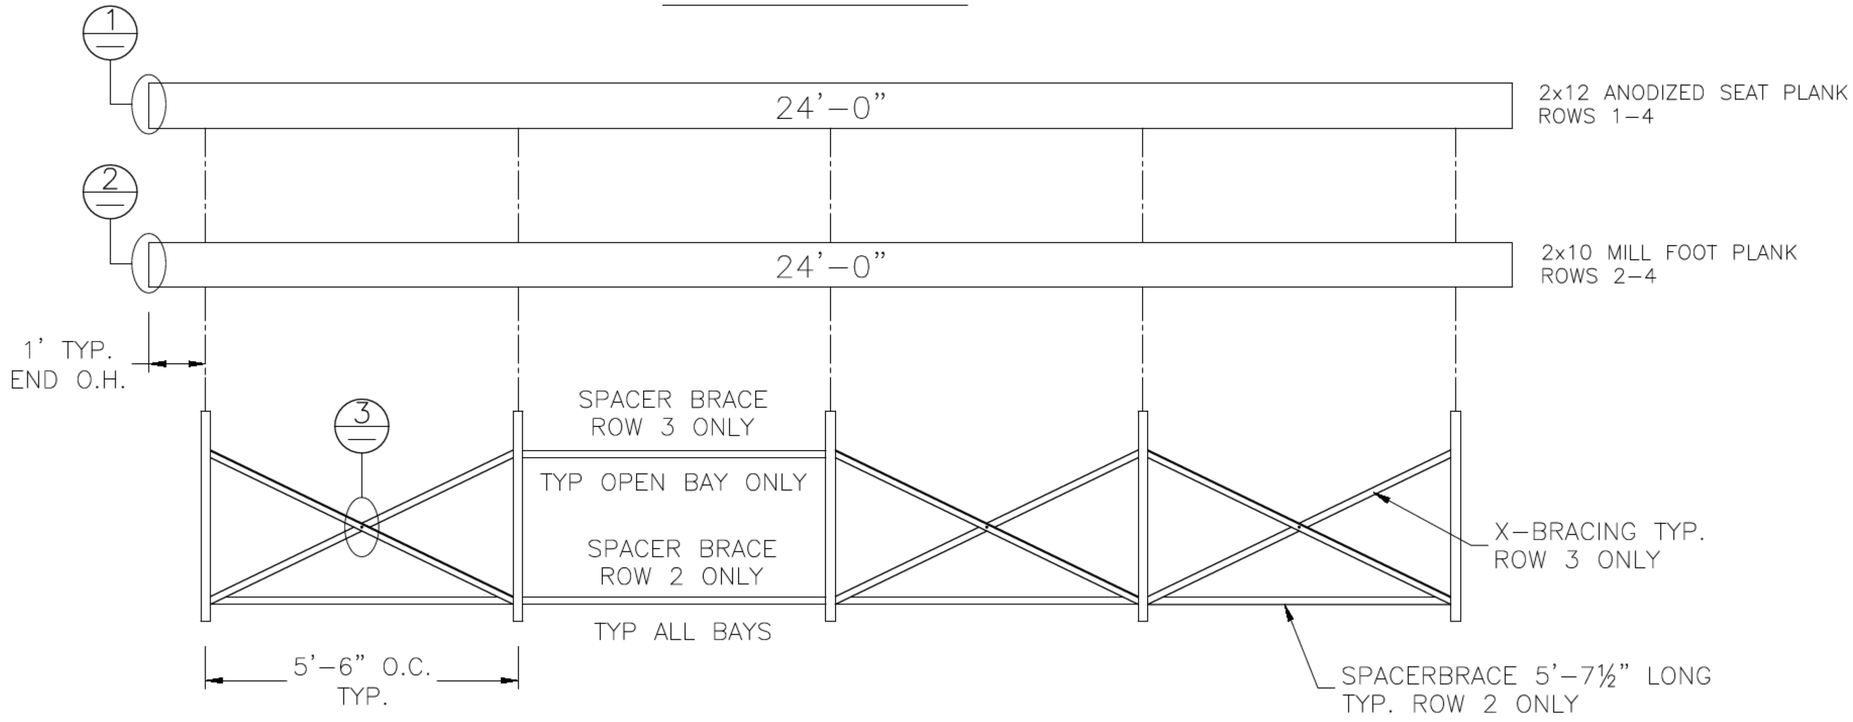

FRAMING PLAN

BUILTRITE BLEACHERS.com

T/F: 866-281-5337 - WWW.ALUMINUM-BLEACHERS.COM

MODEL: BRB-0424ALRS					
DESCRIPTION: NON ELEV. 4 ROW x 24' PLANK AND FRAMING PLAN					
DRAWN BY: IP	DATE: 8/29/23	REVISION: A	SCALE: N.T.S.	SHEET NUMBER: 7.PF	