
TNR-0215P

TIP & ROLL ALUMINUM 2 ROW x 15'-0" BLEACHER

DRAWING SHEET INDEX	
CS.1	COVER SHEET
TD.1	BLEACHER SEATING PLAN
BA.1	BLEACHER ASSEMBLY
PF.1	PLANK & FRAMING PLAN

BUILTRITE BLEACHERS .com
T/F: 866-281-5337 - WWW.ALUMINUM-BLEACHERS.COM

MODEL: TNR-0215P				
DESCRIPTION: 2 ROW x 15'-0" TIP & ROLL ASSEMBLY COVER SHEET				
DRAWN BY: JCM	DATE: 05/26/20	REVISION: 0	SCALE: N.T.S.	SHEET NUMBER: CS.1

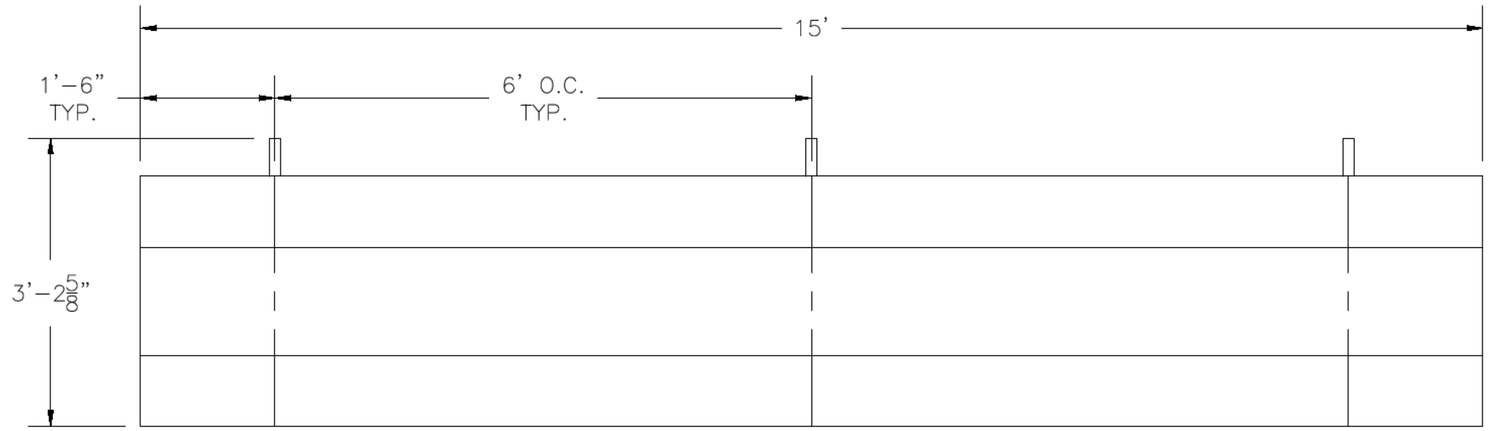

SECTION LENGTH	GROSS SEATS	ACTUAL SEATS	NO. OF ROWS	NET SEATS
15	10.00	10.00	2	20
			NET SEATS	20
			WHEELCHAIR SPACES	0
			TOTAL NET SEATING CAPACITY (BASED ON 18" PER SEAT)	20

BUILTRITE BLEACHERS .com


T/F: 866-281-5337 - WWW.ALUMINUM-BLEACHERS.COM

MODEL: TNR-0215P

DESCRIPTION: 2 ROW x 15'–0" TIP & ROLL BLEACHER SEATING PLAN


DRAWN BY: JCM | DATE: 05/26/20 | REVISION: 0 | SCALE: N.T.S. | SHEET NUMBER: TD.1

① TYP X–BRACE CONN. W/ 1¼ BOLT

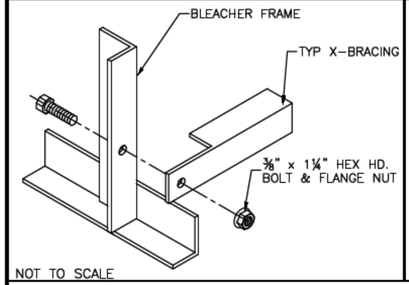


NOT TO SCALE

② TYP 2x10 PLANK ATTACHMENT

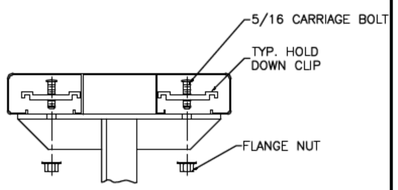



NOT TO SCALE

③ RUBBER FOOT PAD ATTACH. DETAIL

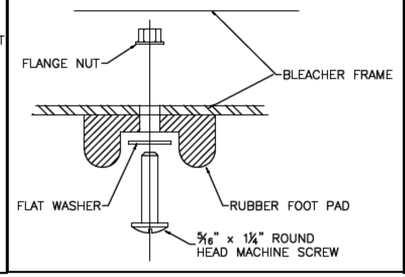

④ CASTER ATTACHMENT DETAIL

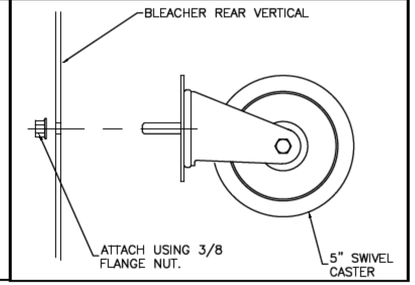

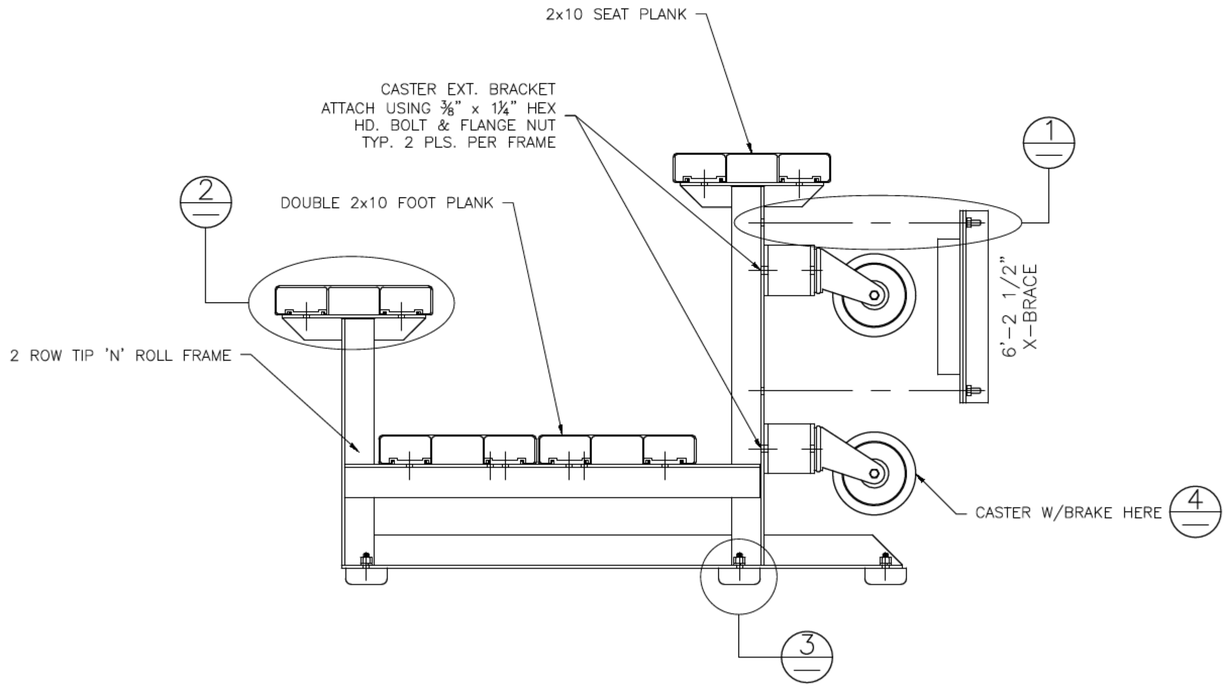

WARNING


TIP N' ROLL BLEACHERS ARE SUITABLE FOR INDOOR OR OUTDOOR USE. HOWEVER, THEY SHOULD ONLY BE TIPPED UP ON THE CASTERS INDOORS, DUE TO POTENTIAL WIND HAZARDS IF TIPPED UP OUTDOORS. THESE LIGHT–WEIGHT UNITS ARE EASILY TIPPED UP BY ANY ABLE–BODIED ADULT.

NOTE: MOUNT CASTERS TO END FRAMES ONLY.

BUILTRITE BLEACHERS .com
T/F: 866-281-5337 - WWW.ALUMINUM-BLEACHERS.COM


MODEL: TNR-0215P				
DESCRIPTION: 2 ROW x 15'–0" TIP & ROLL BLEACHER ASSEMBLY				
DRAWN BY: JCM	DATE: 05/26/20	REVISION: 0	SCALE: N.T.S.	SHEET NUMBER: BA.1

① TYP X–BRACE CONN. W/ 1¼ BOLT

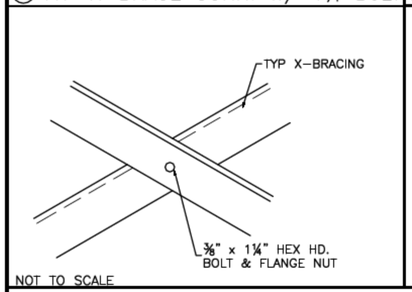


NOT TO SCALE

② TYP 2x10 ENDCAP ATTACHMENT

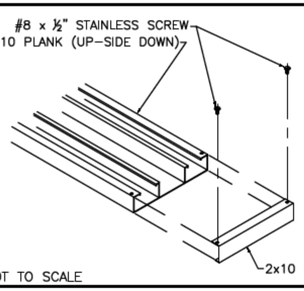


NOT TO SCALE

③ DBL. 2x10 ENDCAP ATTACHMENT

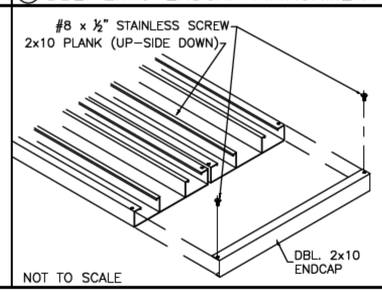

NOT TO SCALE

PLANK PLAN

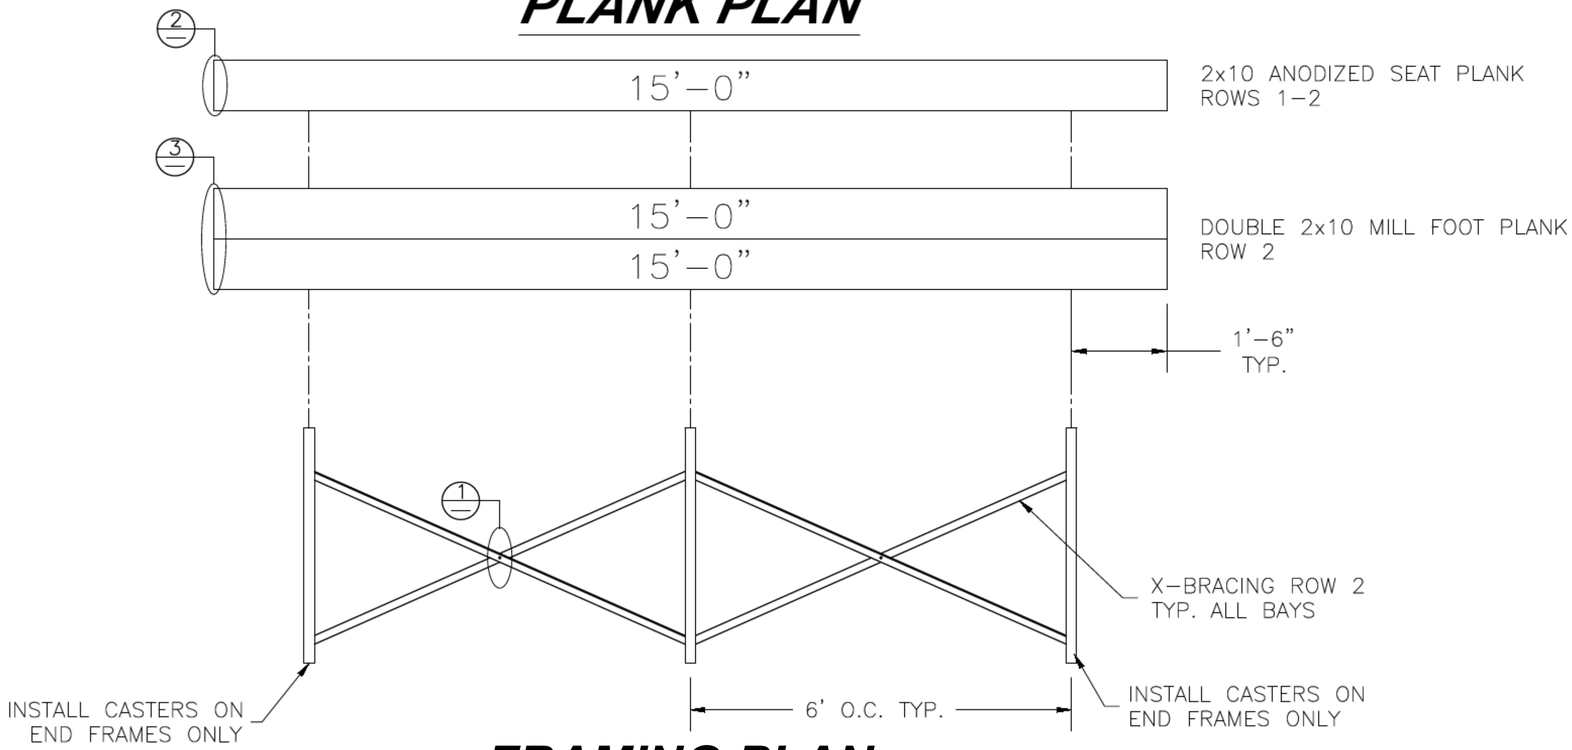

2x10 ANODIZED SEAT PLANK ROWS 1–2

DOUBLE 2x10 MILL FOOT PLANK ROW 2

FRAMING PLAN

BUILTRITE BLEACHERS .com
T/F: 866-281-5337 - WWW.ALUMINUM-BLEACHERS.COM

MODEL: TNR-0215P				
DESCRIPTION: 2 ROW x 15'–0" TIP & ROLL PLANK & FRAMING PLAN				
DRAWN BY: JCM	DATE: 05/26/20	REVISION: 0	SCALE: N.T.S.	SHEET NUMBER: PF.1