# TNR-0307.5P

# TIP & ROLL ALUMINUM 3 ROW x 7'-6" BLEACHER

| RECOMMENDED TOOLS | | |
|---|---|---|
| SOCKET WRENCH | POP RIVET GUN | CORDLESS DRILL |
| ½" DEEP WELL SOCKET | LEVEL | 3/16" DRILL BIT |
| 9/16" DEEP WELL SOCKET | RUBBER MALLET | 7/16" DRILL BIT |
| TAPE MEASURE | GLOVES | SAFETY GLASSES |

DRAWING REFERENCE NUMBER:
TR-0307.5PRF

DRAWING SHEET INDEX

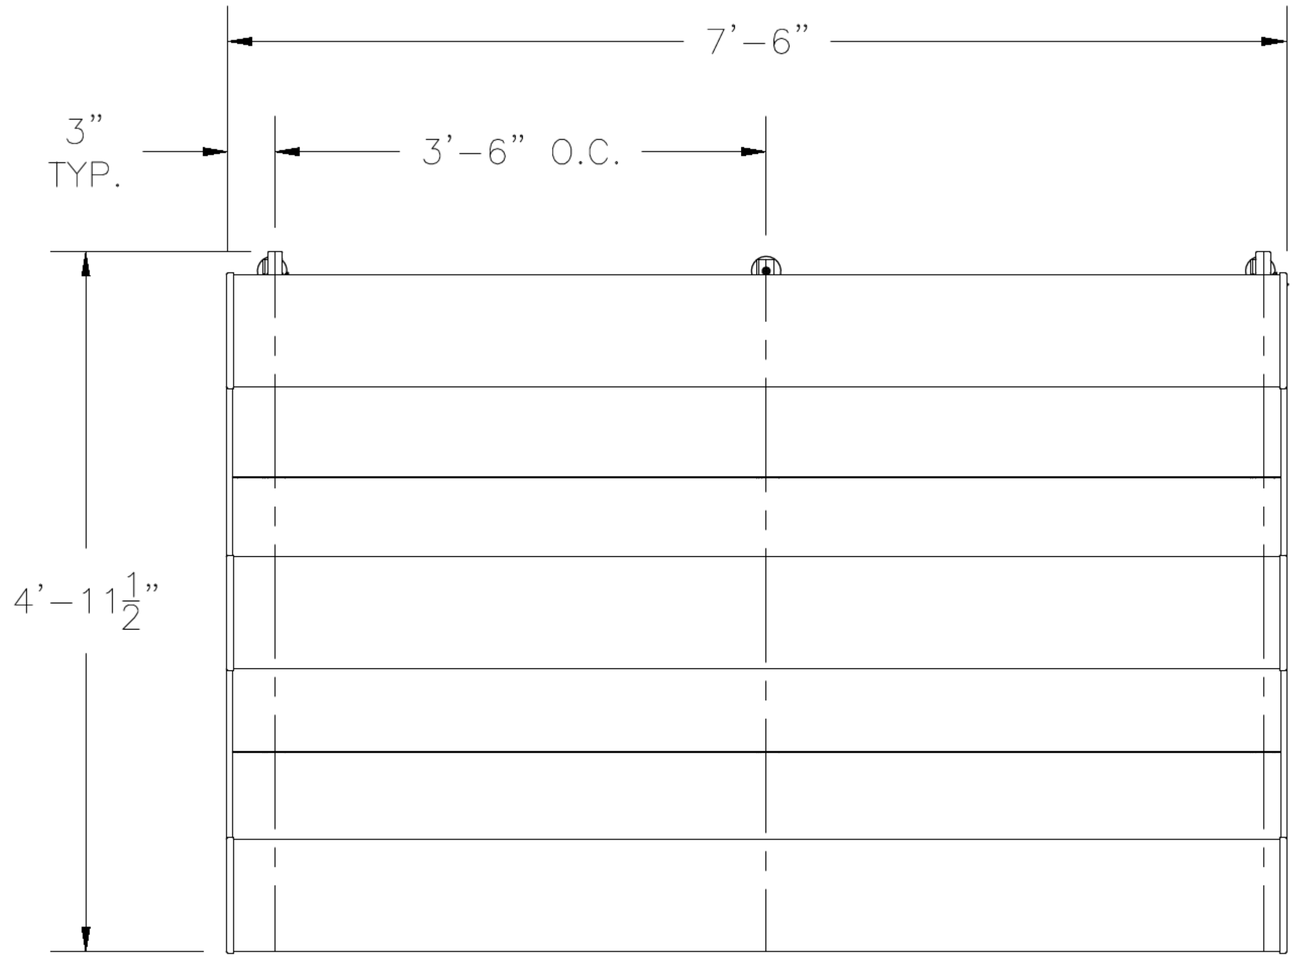

| | |
|---|---|
| CS.1 | COVER SHEET |
| TD.1 | SEATING PLAN |
| BA.1 | BLEACHER ASSEMBLY |
| PF.1 | PLANK AND FRAMING |



BUILTRITE BLEACHERS .com

T/F: 866-281-5337 - WWW.ALUMINUM-BLEACHERS.COM


| | | | | |
|---|---|---|---|---|
| MODEL: TNR-0307.5P | | | | |
| DESCRIPTION: NON–ELEV. 3 ROW x 7'–6" ASSEMBLY COVER SHEET | | | | |
| DRAWN BY: HIT | DATE: 10/16/23 | REVISION: 0 | SCALE: N.T.S. | SHEET NUMBER: CS.1 |





| SECTION LENGTH | GROSS SEATS | ACTUAL SEATS | NO. OF ROWS | NET SEATS |
|---|---|---|---|---|
| 7.5 | 5.00 | 5.00 | 3 | 15 |
| | | | *NET SEATS* | 15 |
| | | | *WHEELCHAIR SPACES* | 0 |
| | | | *TOTAL NET SEATING CAPACITY (BASED ON 18" PER SEAT)* | 15 |

BUILTRITE BLEACHERS .com

T/F: 866-281-5337 - WWW.ALUMINUM-BLEACHERS.COM


| | | | | |
|---|---|---|---|---|
| MODEL: TNR-0307.5P | | | | |
| DESCRIPTION: NON–ELEV. 3 ROW x 7'–6" BLEACHER SEATING PLAN | | | | |
| DRAWN BY: HIT | DATE: 10/16/23 | REVISION: 0 | SCALE: N.T.S. | SHEET NUMBER: TD.1 |

## 1 TYP X–BRACE CONN. W/ 1¼ BOLT

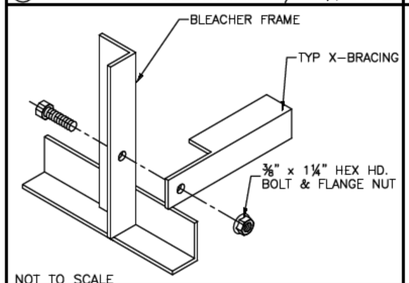



NOT TO SCALE

## 2 TYP 2x10 PLANK ATTACHMENT

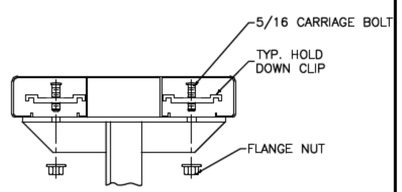




NOT TO SCALE

## 3 RUBBER FOOT PAD ATTACH. DETAIL

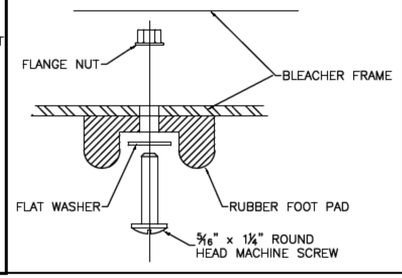


## 4 CASTER ATTACHMENT DETAIL

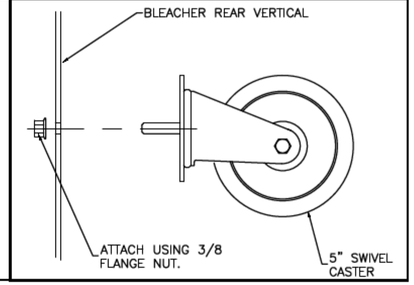

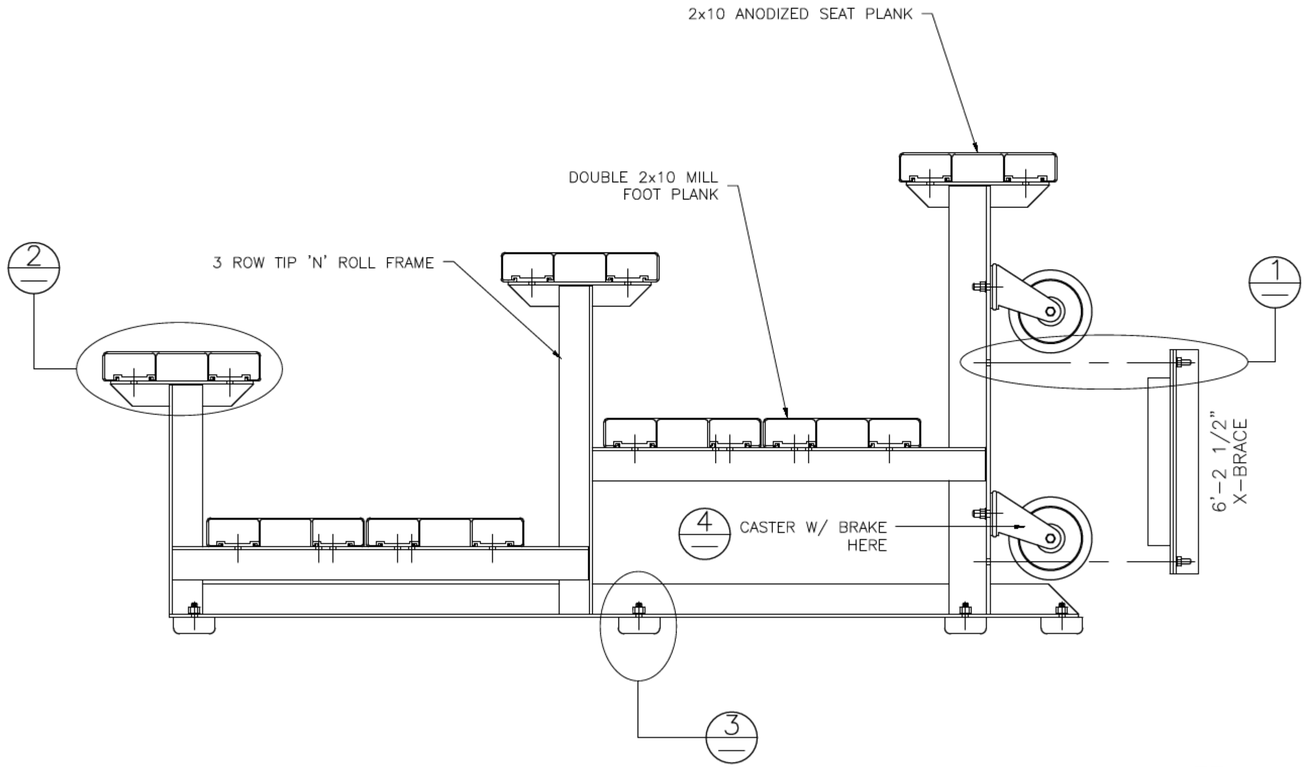
NOTE: MOUNT CASTERS TO END FRAMES ONLY.


# WARNING

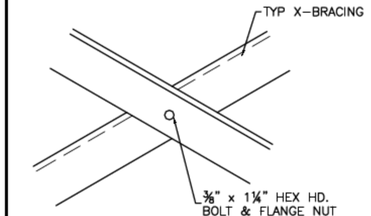TIP N' ROLL BLEACHERS ARE SUITABLE FOR INDOOR OR OUTDOOR USE. HOWEVER, THEY SHOULD ONLY BE TIPPED UP ON THE CASTERS INDOORS, DUE TO POTENTIAL WIND HAZARDS IF TIPPED UP OUTDOORS. THESE LIGHT–WEIGHT UNITS ARE EASILY TIPPED UP BY ANY ABLE–BODIED ADULT.

BUILTRITE BLEACHERS .com
T/F: 866-281-5337 - WWW.ALUMINUM-BLEACHERS.COM


| | | | | | |
|---|---|---|---|---|---|
| MODEL: TNR-0307.5P | | | | | |
| DESCRIPTION: NON–ELEV. 3 ROW x 7'–6" BLEACHER ASSEMBLY | | | | | |
| DRAWN BY: HIT | DATE: 10/16/23 | REVISION: 0 | SCALE: N.T.S. | SHEET NUMBER: BA.1 | |

① TYP X–BRACE CONN. W/ 1¼ BOLT





NOT TO SCALE

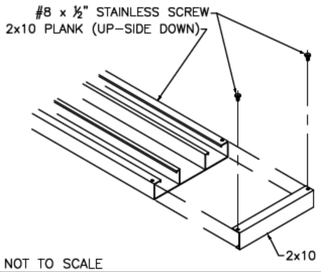② TYP 2x10 ENDCAP ATTACHMENT





NOT TO SCALE

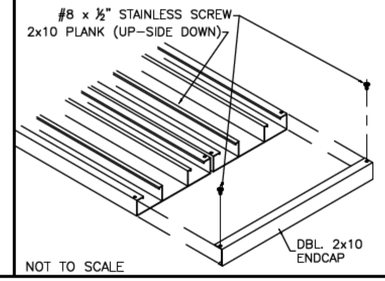③ DBL. 2x10 ENDCAP ATTACHMENT




NOT TO SCALE

# *PLANK PLAN*

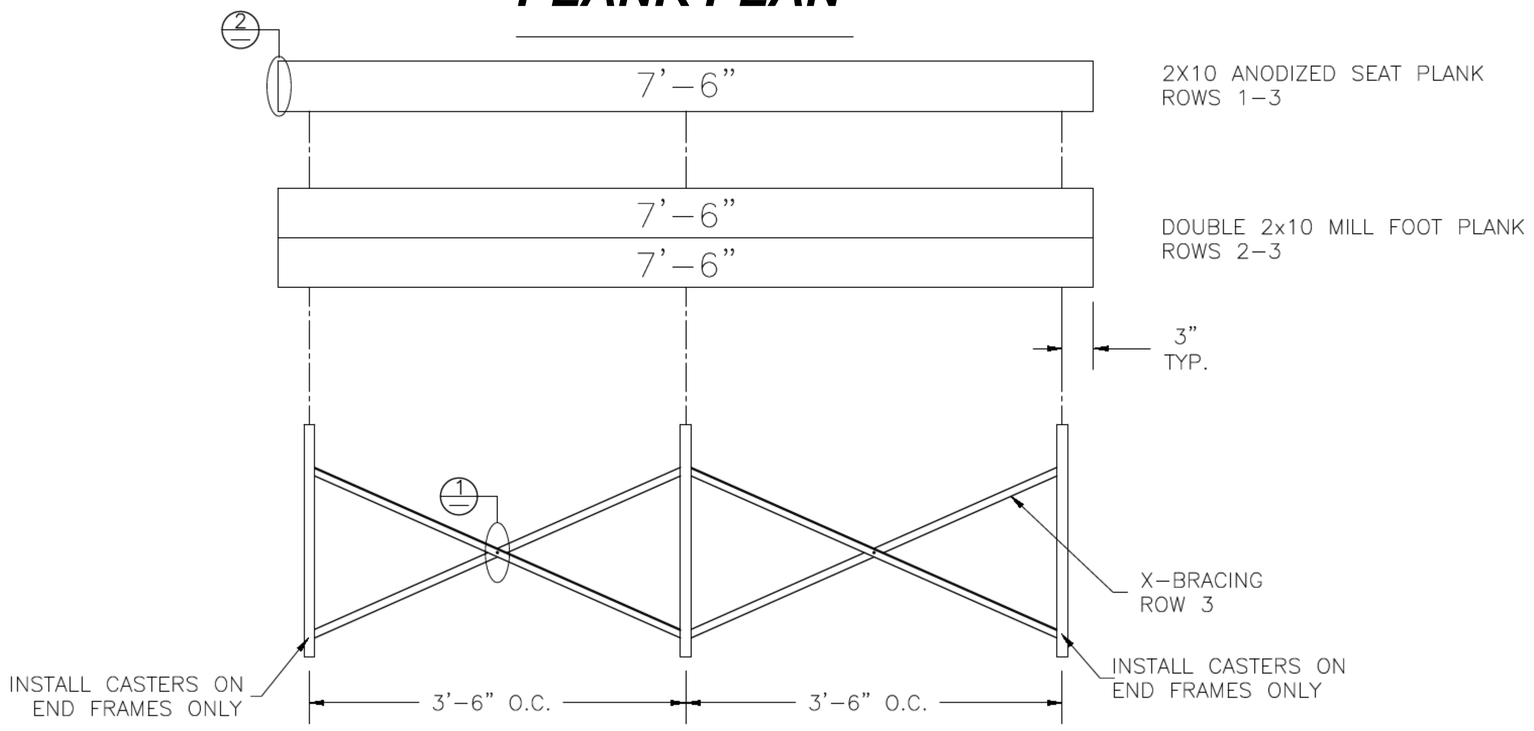


# *FRAMING PLAN*

BUILTRITE BLEACHERS.com

T/F: 866-281-5337 - WWW.ALUMINUM-BLEACHERS.COM

| | |
|---|---|
| MODEL: | TNR-0307.5P |
| DESCRIPTION: | NON–ELEV. 3 ROW x 7'–6" PLANK AND FRAMING PLAN |
| DRAWN BY: HIT | DATE: 10/16/23 · REVISION: 0 · SCALE: N.T.S. · SHEET NUMBER: PF.1 |