


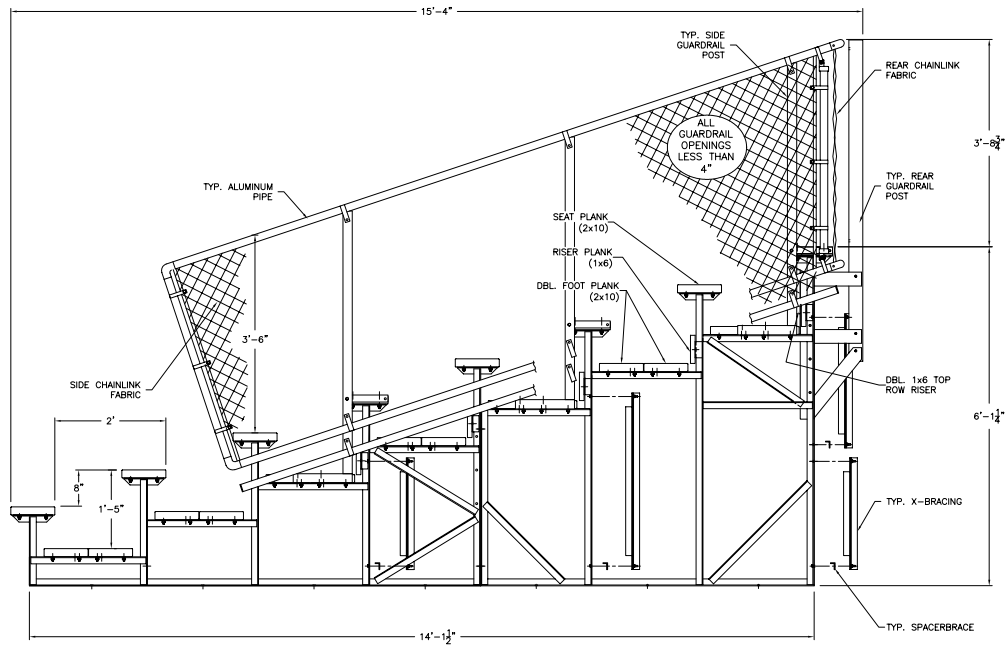

NOTE: ILLUSTRATION SHOWN WITH DOUBLE FOOT PLANK, 1x6 RISER (ROWS 4-7), DBL. 1x6 RISER (ROW 8), & CHAINLINK GUARDRAIL. PLEASE REFER TO ATTACHED SPECIFICATIONS FOR FEATURES INCLUDED WITH YOUR SPECIFIC BLEACHER.

		BuiltRiteBleachers.com 67 Canterbury Lane Southington, CT06489	
		SCALE: N.T.S. DATE: 3/8/05 TITLE: 8-Row Preferred non-elevated bleacher submittal	APPROVED BY: DRAWN BY: JLB
CUSTOMER:		DRAWING NUMBER: SUB-TA02-0000	