


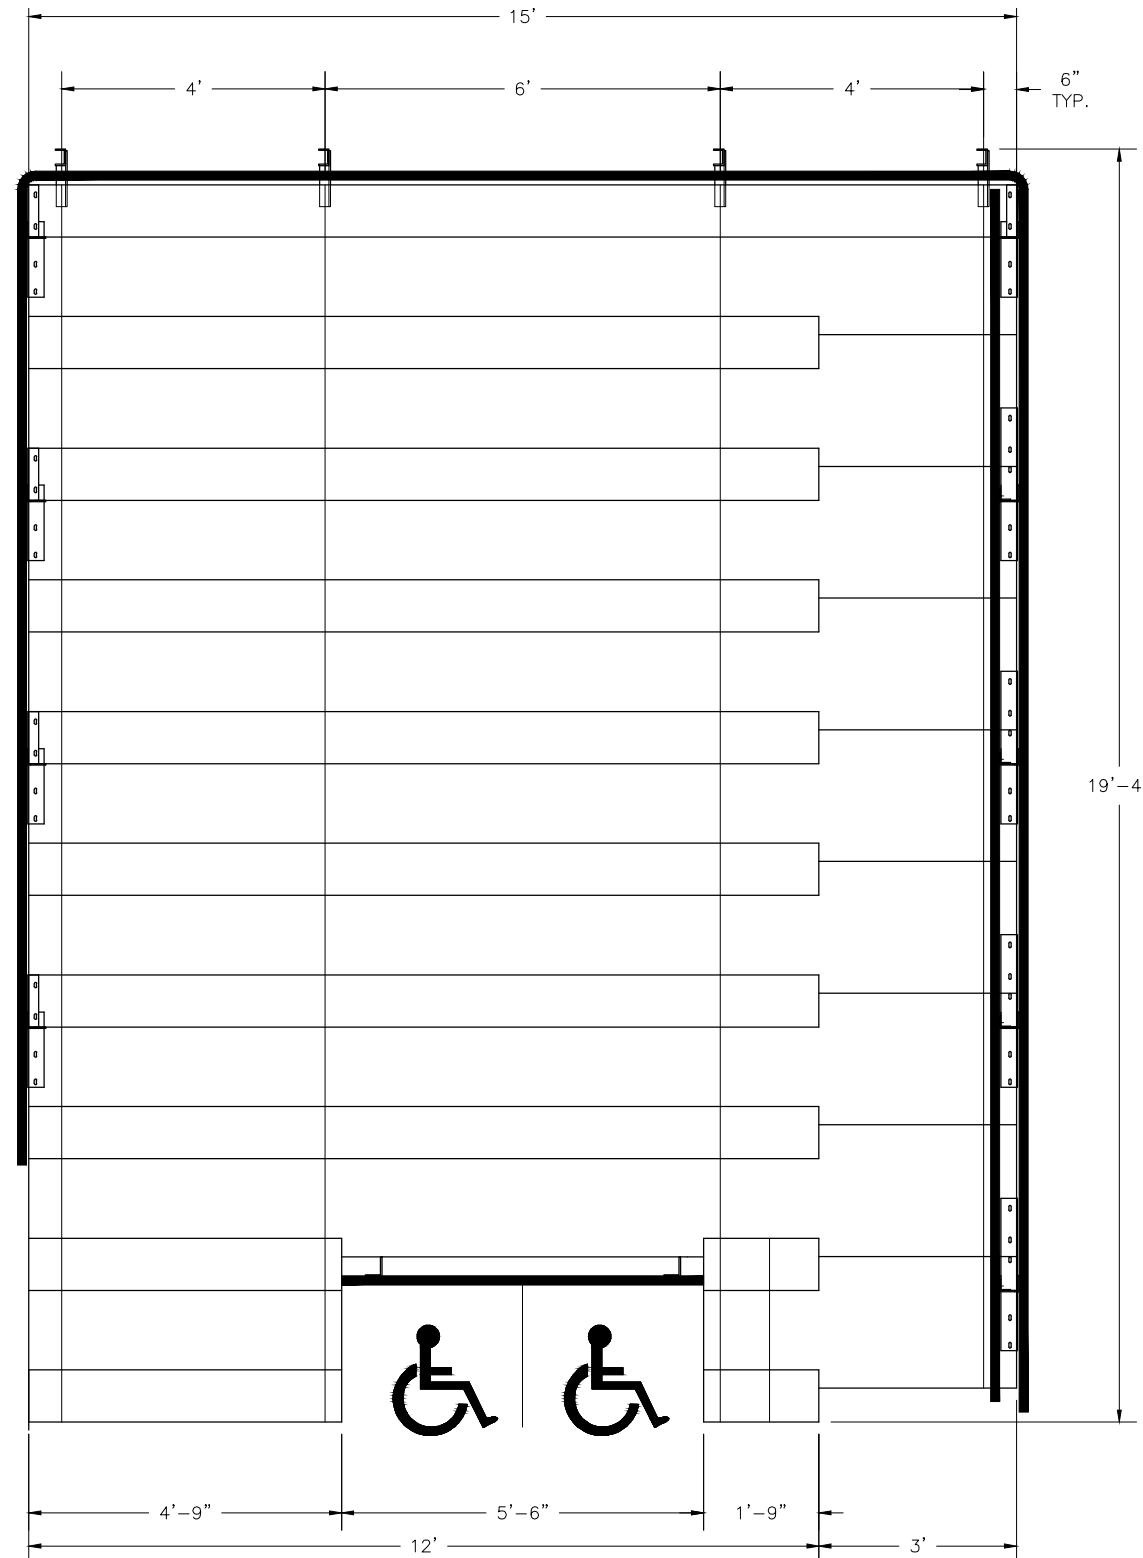

SECTION LENGTH	GROSS SEATS	ACTUAL SEATS	NO. OF ROWS	NET SEATS
15	10.00	10.00	1	10
12	8.00	8.00	7	56
4.75	3.17	3.00	2	6
1.75	1.17	1.00	2	2
NET SEATS				74
WHEELCHAIR SPACES				2
TOTAL NET SEATING CAPACITY				76
(BASED ON 18" PER SEAT)				



builtriteBLEACHERS.com
866-281-5337

builtriteBLEACHERS.com
67 Canterbury Ln - Southington CT 06489

SCALE: N.T.S.	APPROVED BY:	DRAWN BY: NLN
DATE: 8/31/10		
TITLE: NON-ELEV. 10 ROW x 15'-0" BLEACHER SEATING PLAN		
CUSTOMER:		DRAWING NUMBER: NE100150002B0