


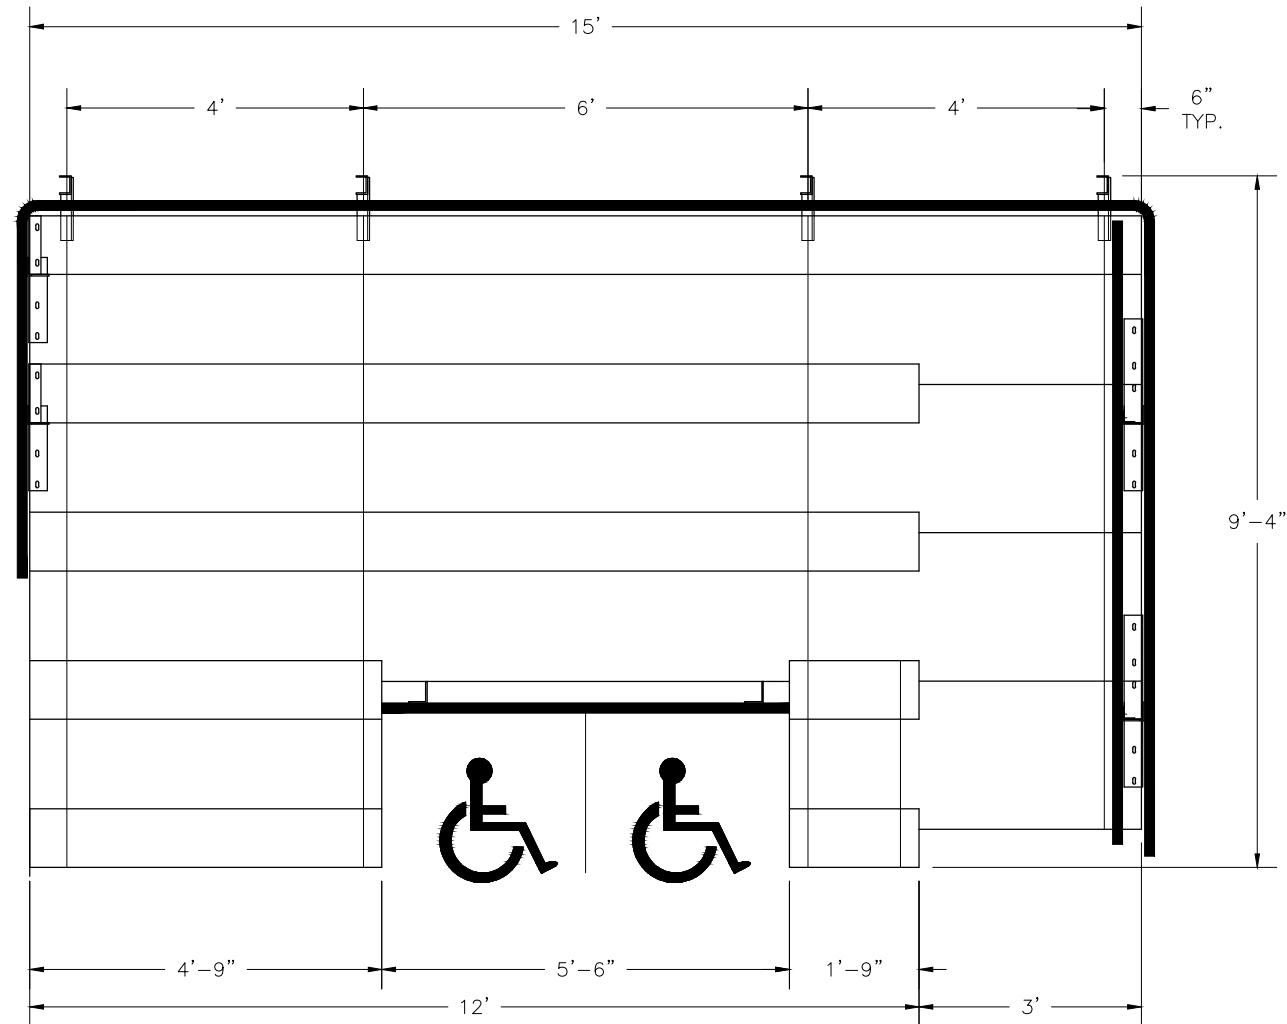

SECTION LENGTH	GROSS SEATS	ACTUAL SEATS	NO. OF ROWS	NET SEATS
15	10.00	10.00	1	10
12	8.00	8.00	2	16
4.75	3.17	3.00	2	6
1.75	1.17	1.00	2	2
NET SEATS				34
WHEELCHAIR SPACES				2
TOTAL NET SEATING CAPACITY				36
(BASED ON 18" PER SEAT)				



builtriteBLEACHERS.com 67 Canterbury Ln - Southington CT 06489		
SCALE: N.T.S.	APPROVED BY: SMB/JLB 6/6/11	DRAWN BY: NLN
DATE: 8/31/10	TITLE: NON-ELEV. 5 ROW x 15'-0" BLEACHER SEATING PLAN	
CUSTOMER:		DRAWING NUMBER: NE050150002B0