


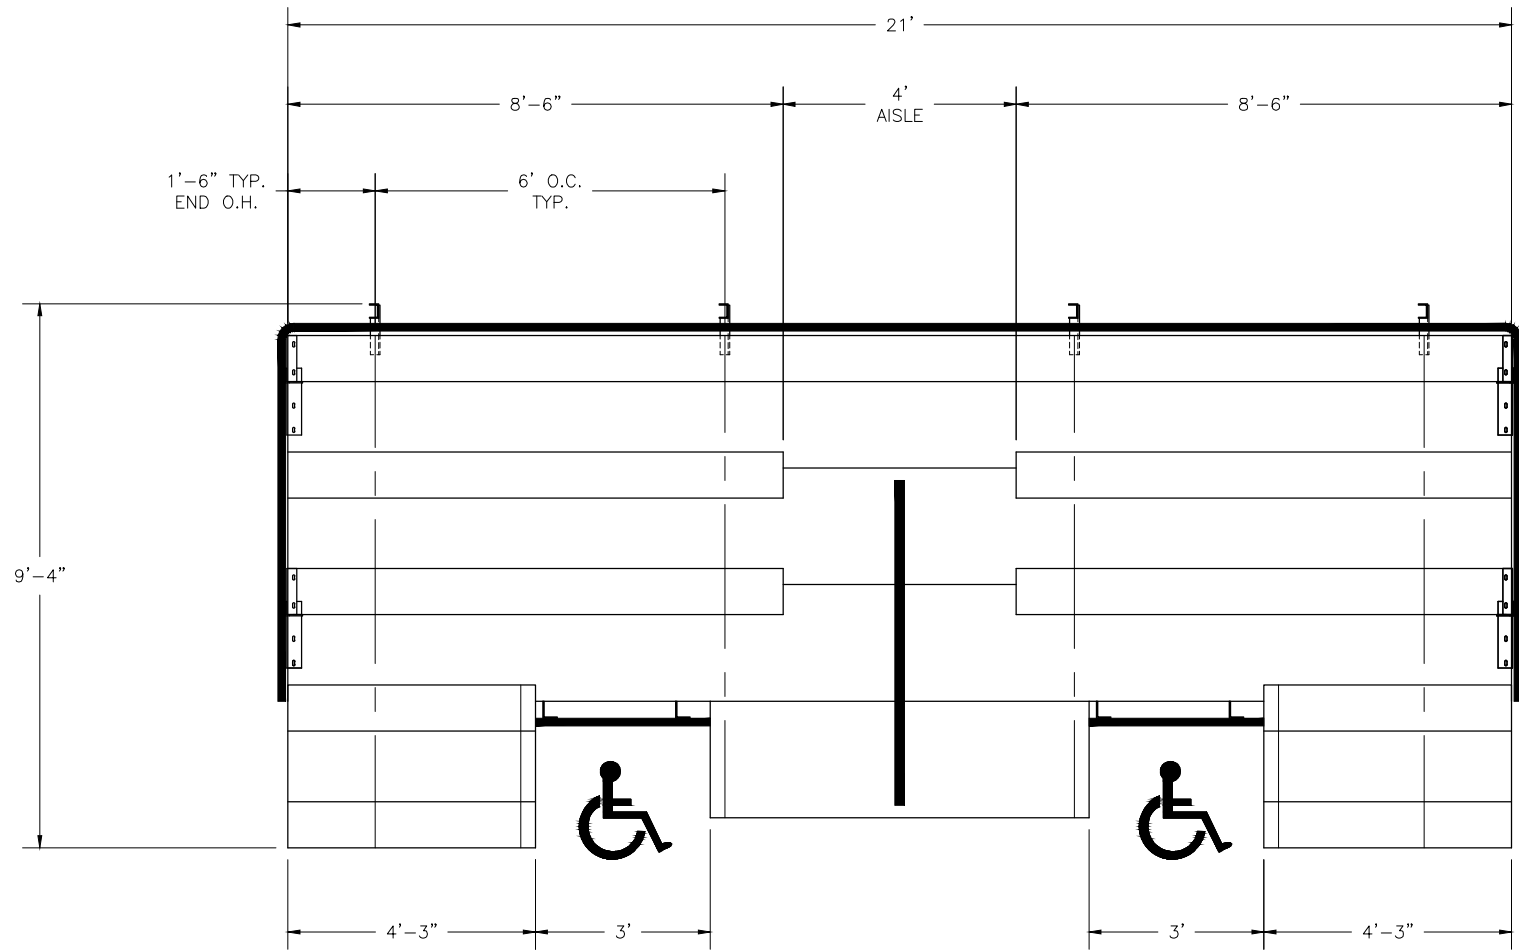

| SECTION LENGTH                                     | GROSS SEATS | ACTUAL SEATS | NO. OF ROWS | NET SEATS |
|----------------------------------------------------|-------------|--------------|-------------|-----------|
| 21                                                 | 14.00       | 14.00        | 1           | 14        |
| 8.5                                                | 5.67        | 5.00         | 2           | 10        |
| 4.25                                               | 2.83        | 2.00         | 2           | 4         |
| 8.5                                                | 5.67        | 5.00         | 2           | 10        |
| 4.25                                               | 2.83        | 2.00         | 2           | 4         |
| NET SEATS                                          |             |              |             | 42        |
| WHEELCHAIR SPACES                                  |             |              |             | 2         |
| TOTAL NET SEATING CAPACITY (BASED ON 18" PER SEAT) |             |              |             | 44        |



**builtriteBLEACHERS.com**  
**866-281-5337**

**builtriteBLEACHERS.com**  
67 Canterbury Ln - Southington CT 06489

|                                                       |              |                               |
|-------------------------------------------------------|--------------|-------------------------------|
| SCALE: N.T.S.                                         | APPROVED BY: | DRAWN BY: IMP                 |
| DATE: 1/9/12                                          |              |                               |
| TITLE: NON-ELEV. 5 ROW x 21'-0" BLEACHER SEATING PLAN |              |                               |
| CUSTOMER:                                             |              | DRAWING NUMBER: NE050210002B5 |