


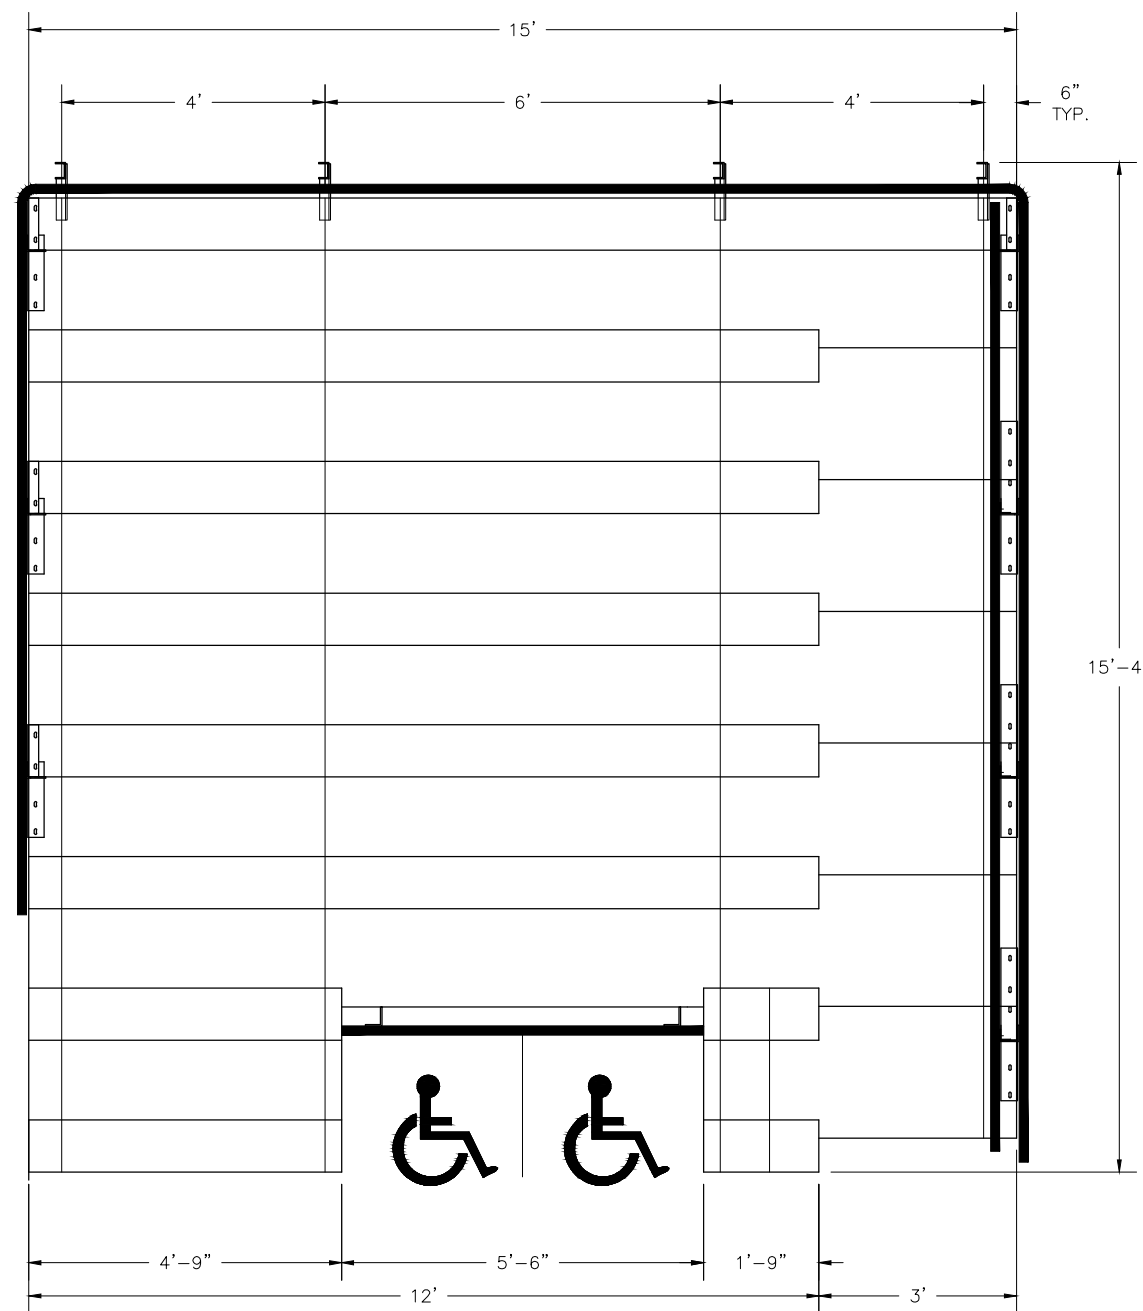

SECTION LENGTH	GROSS SEATS	ACTUAL SEATS	NO. OF ROWS	NET SEATS
15	10.00	10.00	1	10
12	8.00	8.00	5	40
4.75	3.17	3.00	2	6
1.75	1.17	1.00	2	2
NET SEATS				58
WHEELCHAIR SPACES				2
TOTAL NET SEATING CAPACITY (BASED ON 18" PER SEAT)				60



builtriteBLEACHERS.com
866-281-5337

builtriteBLEACHERS.com 67 Canterbury Ln - Southington CT 06489		
SCALE: N.T.S.	APPROVED BY:	DRAWN BY: JLB
DATE: 1/4/11		
TITLE: NON-ELEV. 8 ROW x 15'-0" BLEACHER SEATING PLAN		
CUSTOMER:		DRAWING NUMBER: NE080150002B0