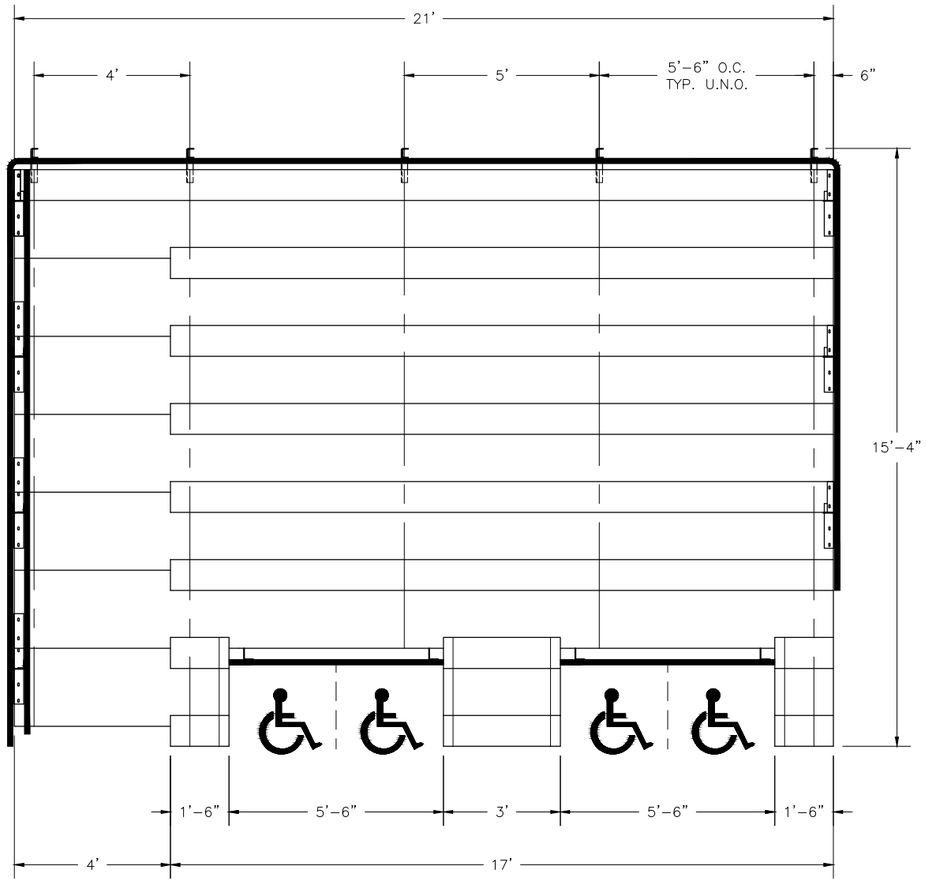


SECTION LENGTH	GROSS SEATS	ACTUAL SEATS	NO. OF ROWS	NET SEATS
21	14.00	14.00	1	14
17	11.33	11.00	5	55
1.5	1.00	1.00	2	2
3	2.00	2.00	1	2
1.5	1.00	1.00	2	2
		NET SEATS		**75**
		WHEELCHAIR SPACES		**4**
		TOTAL NET SEATING CAPACITY (BASED ON 18" PER SEAT)		**79**

builtriteBLEACHERS.com
866-281-5337

builtriteBLEACHERS.com
67 Canterbury Ln - Southington CT 06489

SCALE: N.T.S.	APPROVED BY:	DRAWN BY: CJM
DATE: 7/31/12		
TITLE: NON-ELEV. 8 ROW x 21'-0" BLEACHER SEATING PLAN		
CUSTOMER:		DRAWING NUMBER: NE080210004B2