



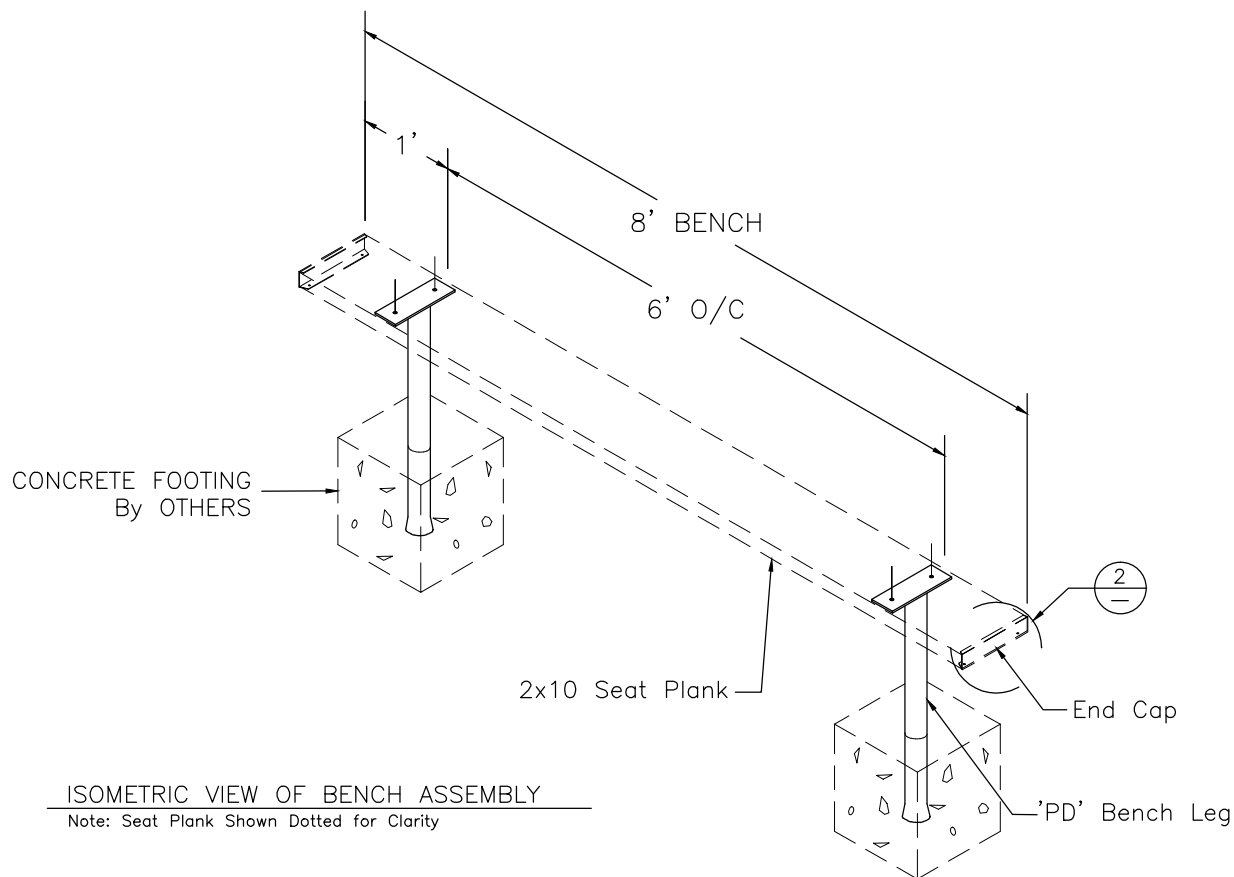


ISOMETRIC VIEW OF BENCH ASSEMBLY

Note: Seat Plank Shown Dotted for Clarity

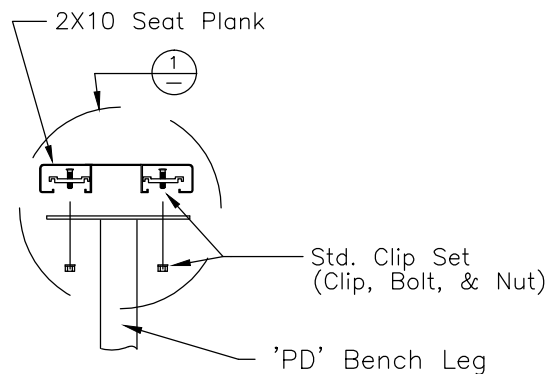


SIDE VIEW OF BENCH ASSEMBLY

1 TYP 2x10 PLANK ATTACHMENT

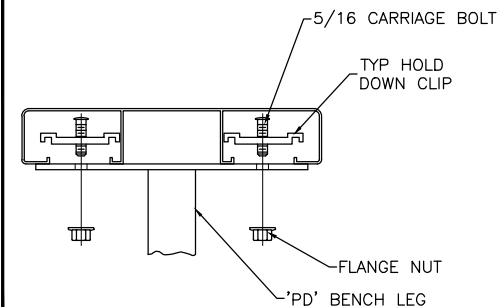


NOT TO SCALE

2 TYP 2x10 ENDCAP ATTACHMENT

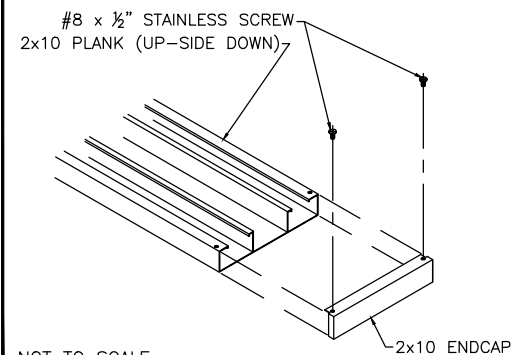

NOT TO SCALE

3 PERMANENT BENCH HEIGHT DETAIL

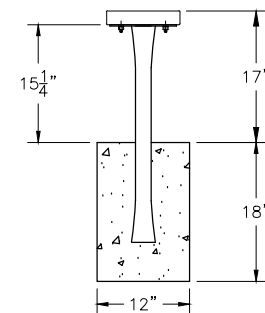

NOT TO SCALE



builtriteBLEACHERS.com
67 Canterbury Ln - Southington CT 06489

SCALE: N.T.S.

DATE: 11/12/12

APPROVED BY:

DRAWN BY:

IMP

TITLE:

'PD' PERMANENT BENCH W/O BACK, 8'-0" LONG

CUSTOMER:

DRAWING NUMBER: BPD00800