


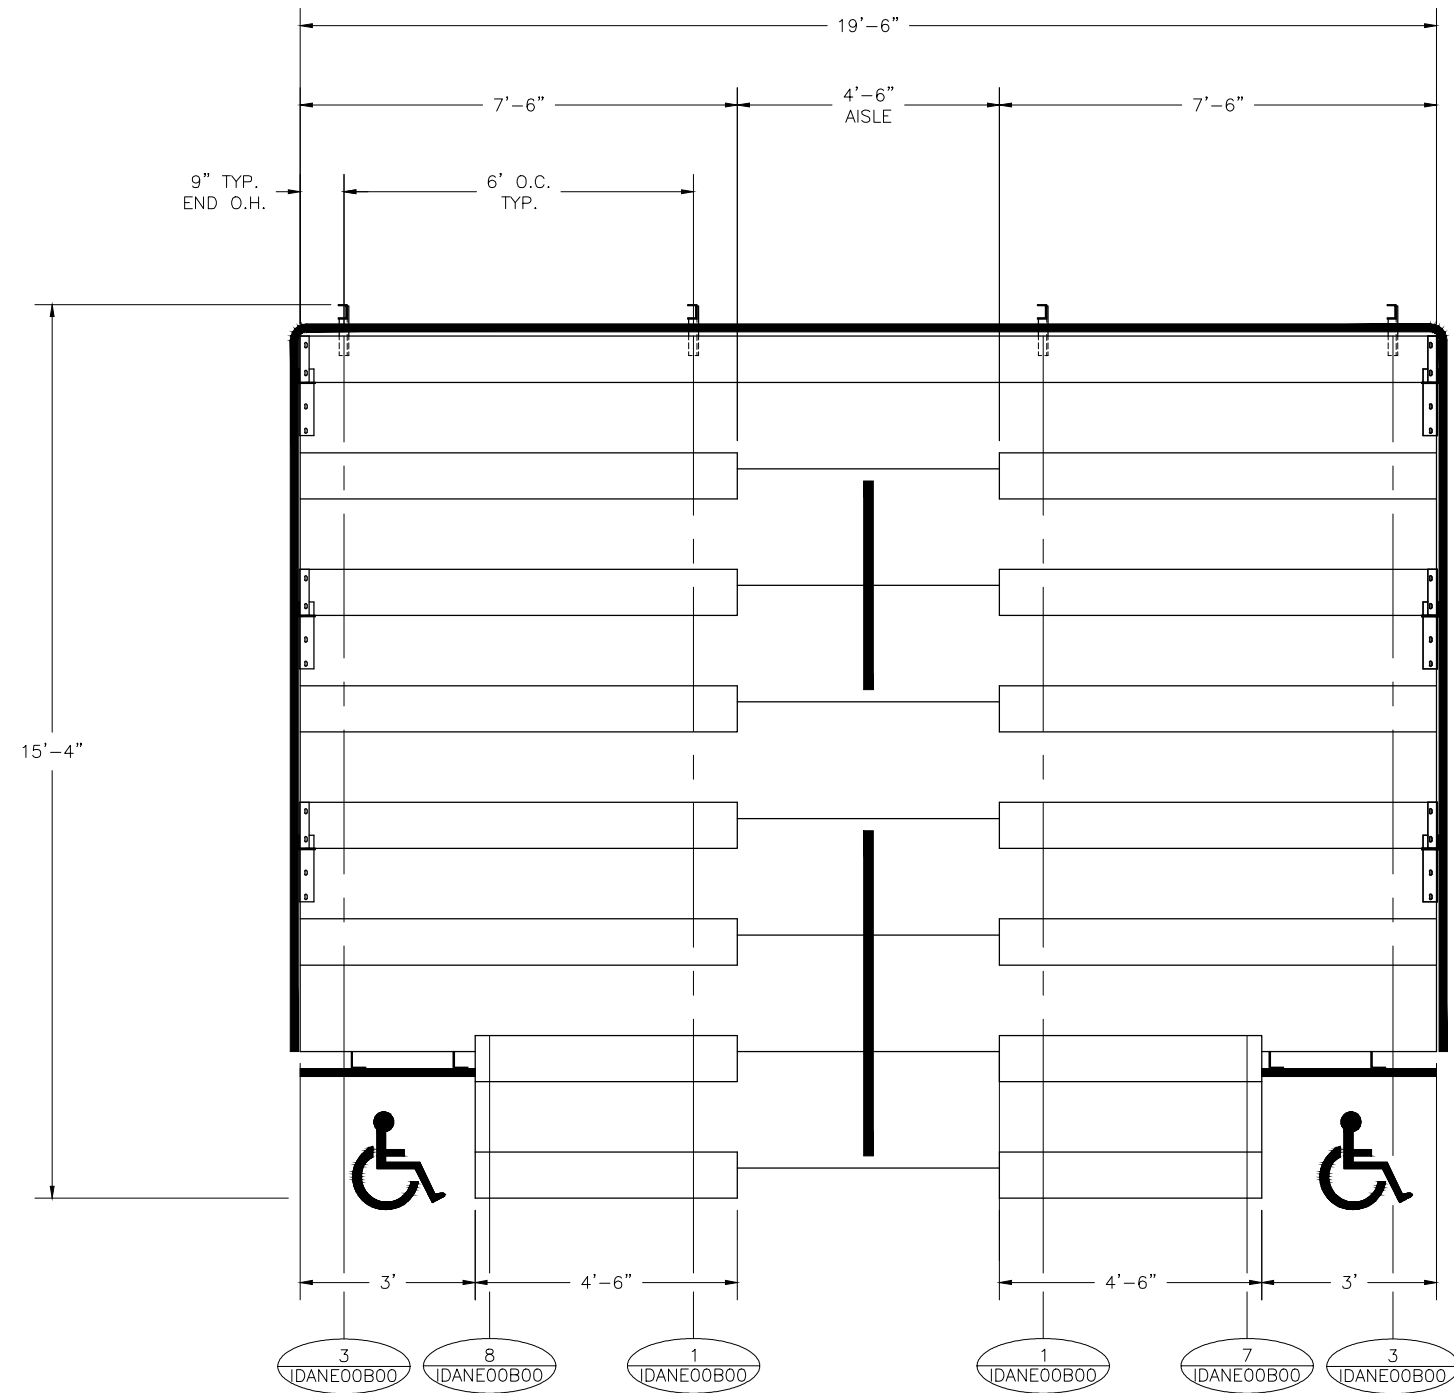

SECTION LENGTH	GROSS SEATS	ACTUAL SEATS	NO. OF ROWS	NET SEATS
19.5	13.00	13.00	1	13
7.5	5.00	5.00	5	25
4.5	3.00	3.00	2	6
7.5	5.00	5.00	5	25
4.5	3.00	3.00	2	6
NET SEATS				75
WHEELCHAIR SPACES				2
TOTAL NET SEATING CAPACITY (BASED ON 18" PER SEAT)				77



builtriteBLEACHERS.com
866-281-5337

builtriteBLEACHERS.com
67 Canterbury Ln - Southington, CT 06489

SCALE: N.T.S.	APPROVED BY:	DRAWN BY: JLB
DATE: 11/23/10		
TITLE: NON-ELEV. 8 ROW x 19'-6" BLEACHER SEATING PLAN		
CUSTOMER:		DRAWING NUMBER: NE080190602B0