


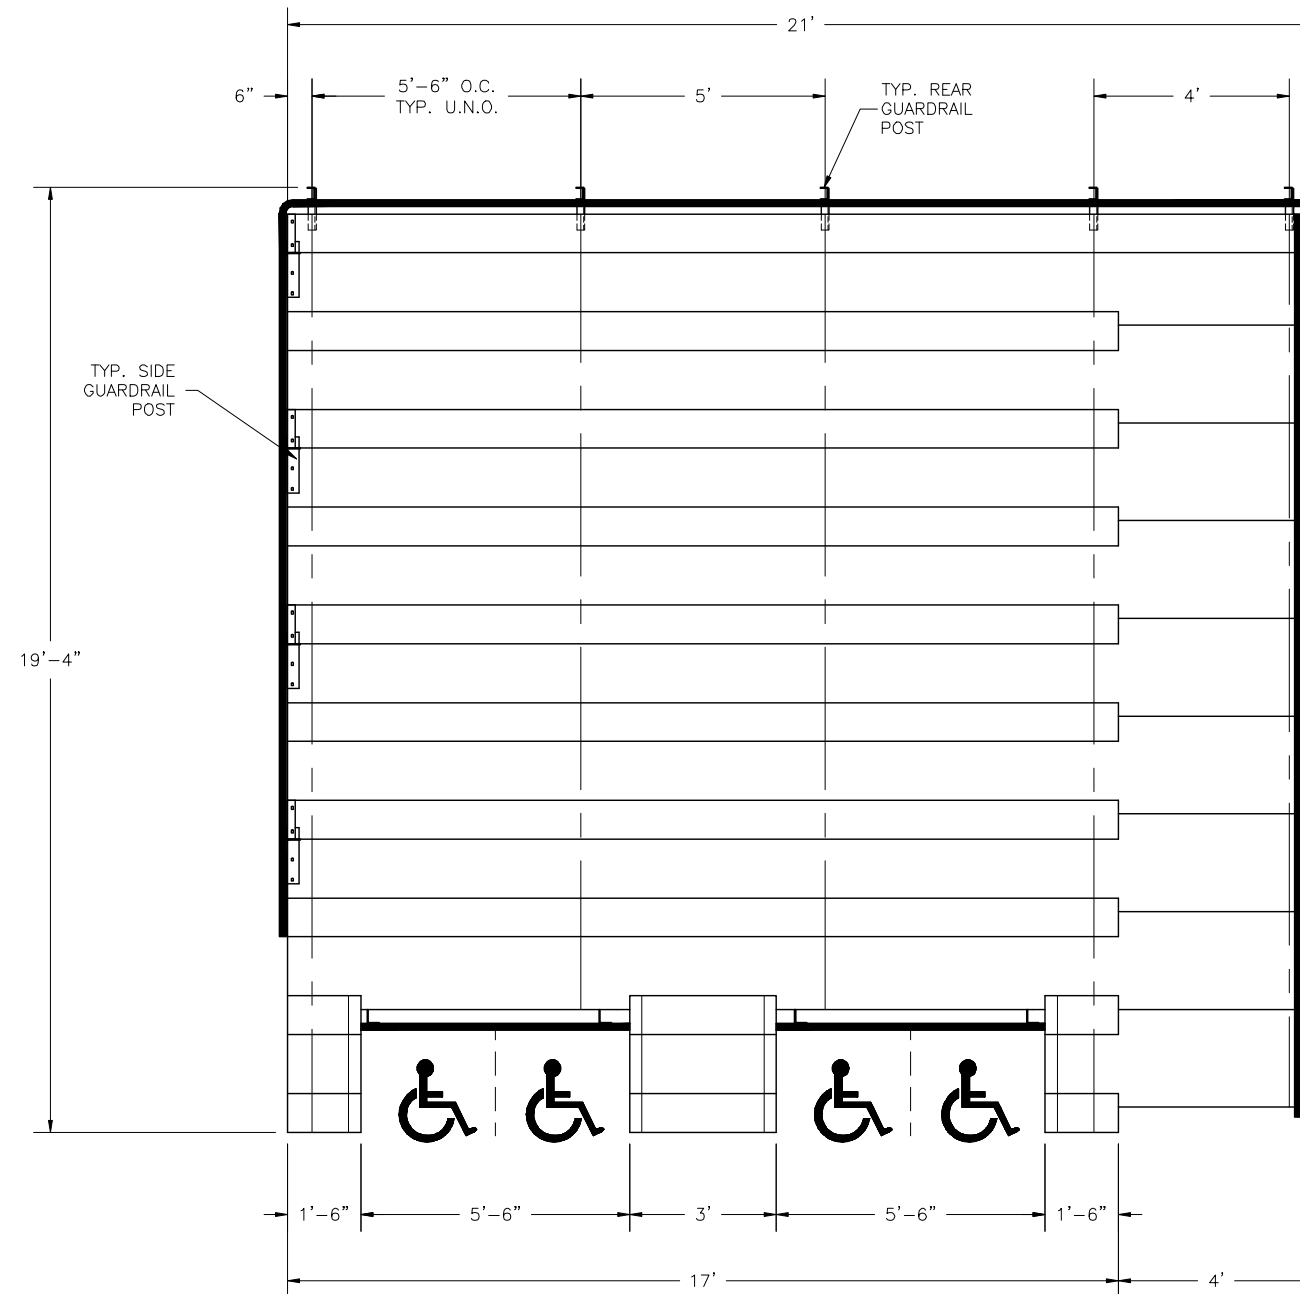

SECTION LENGTH	GROSS SEATS	ACTUAL SEATS	NO. OF ROWS	NET SEATS
21	14.00	14.00	1	14
17	11.33	11.00	7	77
1.5	1.00	1.00	2	2
3	2.00	2.00	2	4
1.5	1.00	1.00	2	2
NET SEATS				99
WHEELCHAIR SPACES				4
TOTAL NET SEATING CAPACITY (BASED ON 18" PER SEAT)				103



builtriteBLEACHERS.com 67 Canterbury Ln - Southington CT 06489		
SCALE: N.T.S.	APPROVED BY: JLB/SMB 1/22/10	DRAWN BY: IMP
DATE: 1/21/10	TITLE: NON-ELEV. 10 ROW x 21'-0" BLEACHER SEATING PLAN	
CUSTOMER:	DRAWING NUMBER: NE100210004B0	