


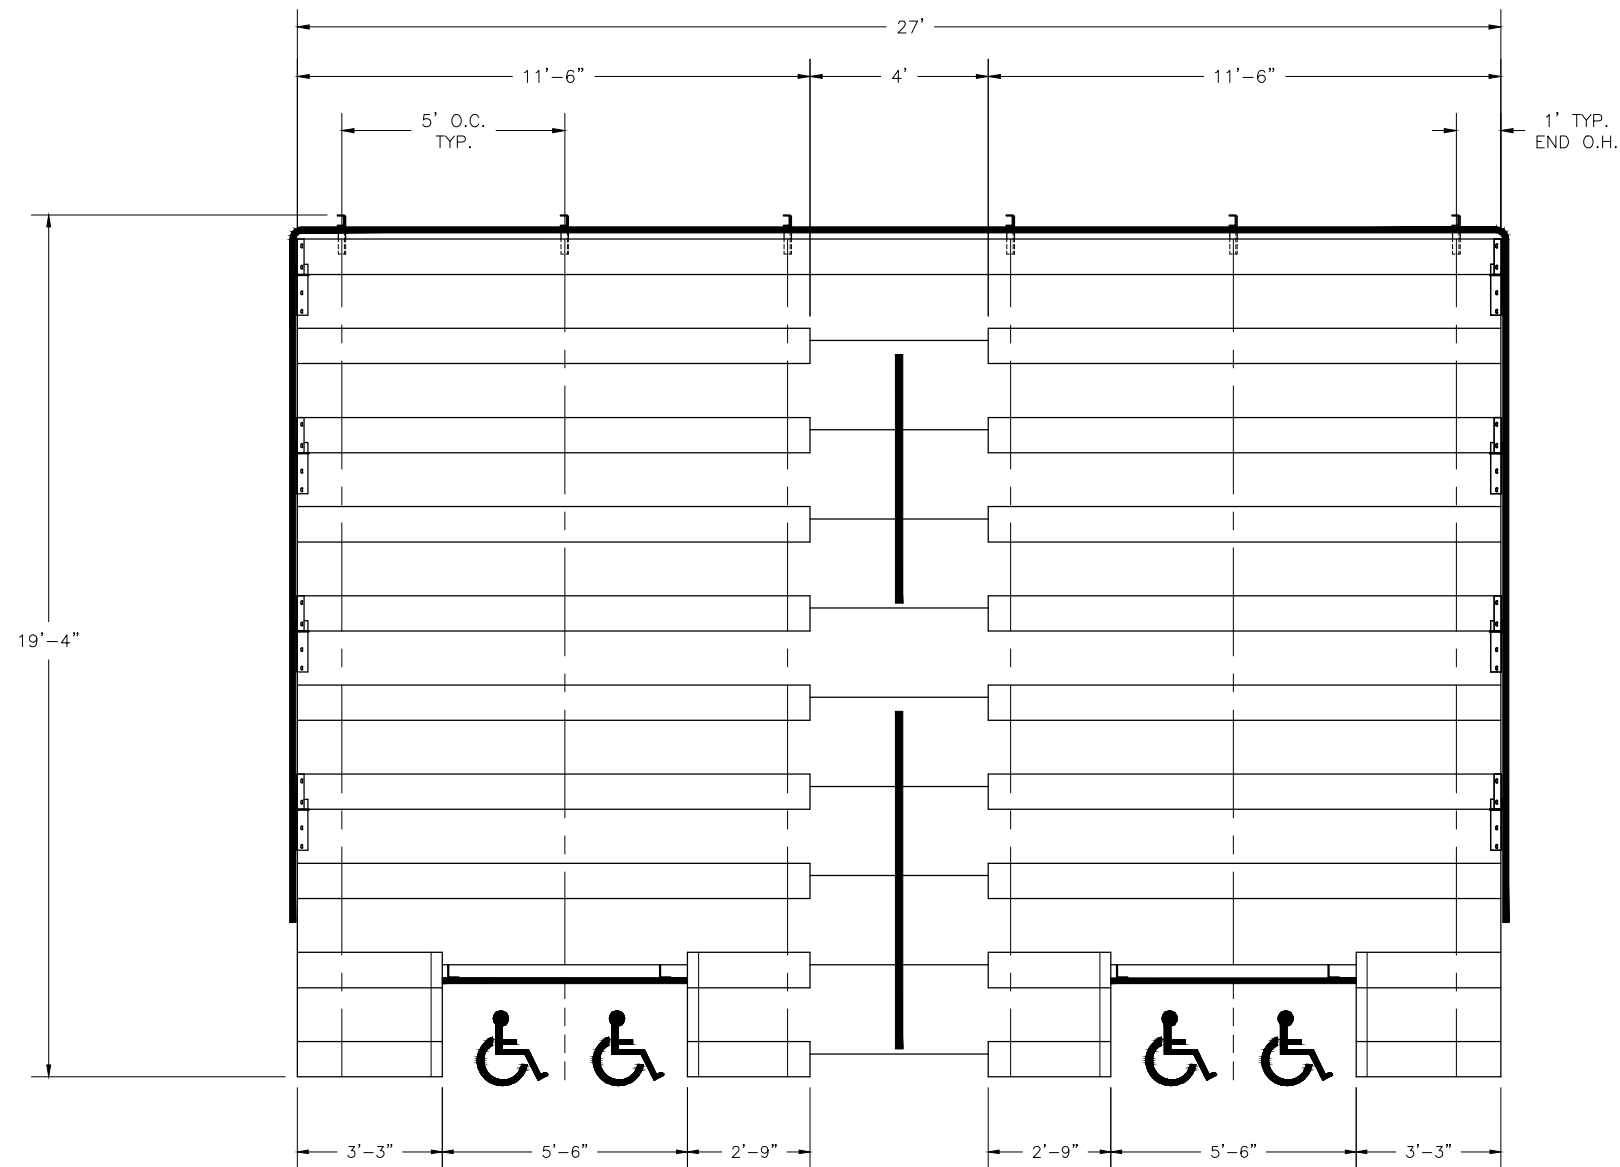

SECTION LENGTH	GROSS SEATS	ACTUAL SEATS	NO. OF ROWS	NET SEATS
27	18.00	18.00	1	18
11.5	7.67	7.00	7	49
3.25	2.17	2.00	2	4
2.75	1.83	1.00	2	2
11.5	7.67	7.00	7	49
2.75	1.83	1.00	2	2
3.25	2.17	2.00	2	4
NET SEATS				128
WHEELCHAIR SPACES				4
TOTAL NET SEATING CAPACITY				132
(BASED ON 18" PER SEAT)				



builtriteBLEACHERS.com 67 Canterbury Ln - Southington CT 06489		
SCALE: N.T.S.	APPROVED BY: CK/CES 4/29/10	DRAWN BY: NLN
DATE: 3/16/10		
TITLE: NON-ELEV. 10 ROW x 27'-0" BLEACHER SEATING PLAN		
CUSTOMER:		DRAWING NUMBER: NF100270004B0