


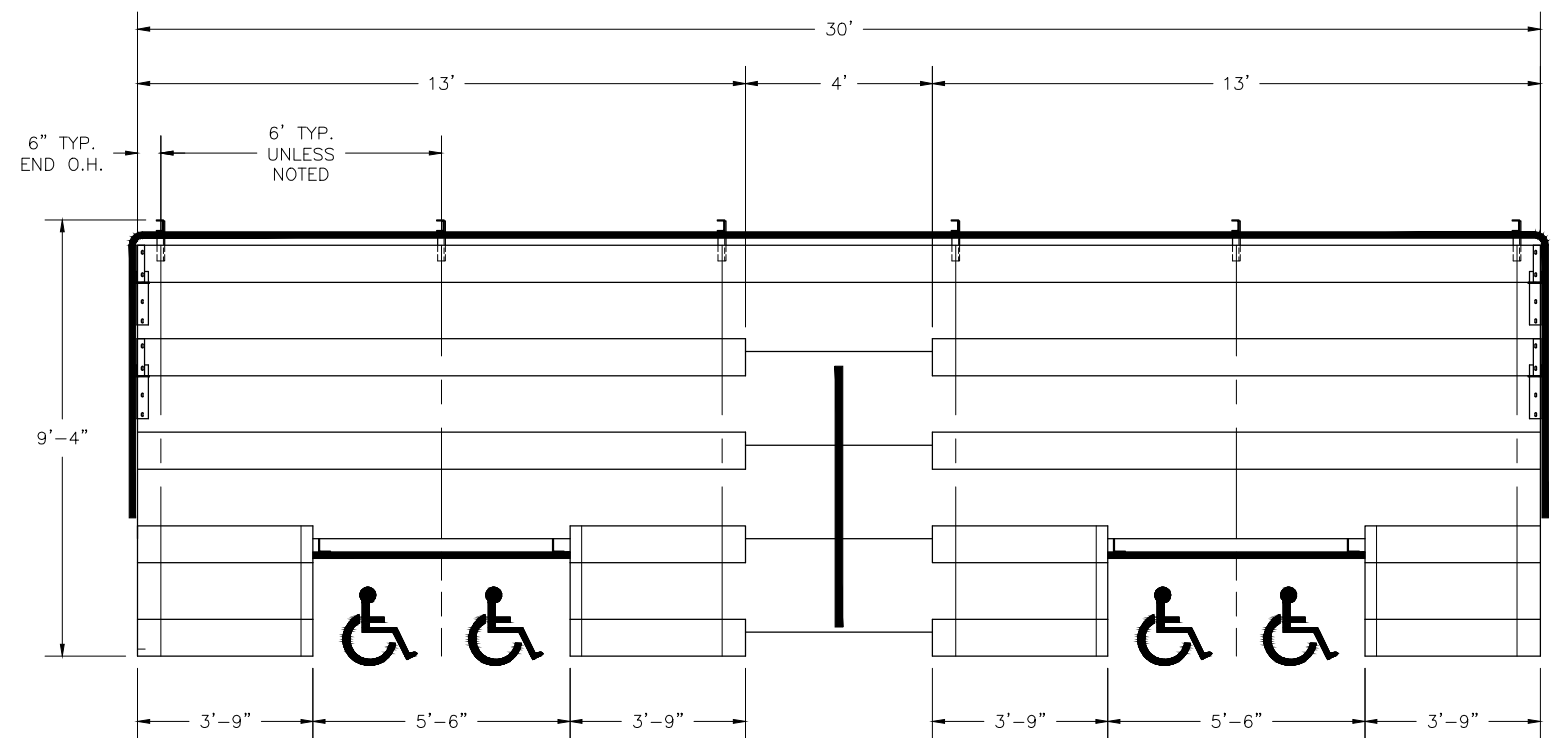

SECTION LENGTH	GROSS SEATS	ACTUAL SEATS	NO. OF ROWS	NET SEATS
30	20.00	20.00	1	20
13	8.67	8.00	2	16
3.75	2.50	2.00	2	4
3.75	2.50	2.00	2	4
13	8.67	8.00	2	16
3.75	2.50	2.00	2	4
3.75	2.50	2.00	2	4
NET SEATS				68
WHEELCHAIR SPACES				4
TOTAL NET SEATING CAPACITY (BASED ON 18" PER SEAT)				72



BuiltRiteBleachers.com

5077 Northampton Drive, Fort Myers, FL 33919

SCALE: N.T.S.	APPROVED BY:	DRAWN BY: NLN
DATE: 5/7/10		
TITLE: NON-ELEV. 5 ROW x 30'-0" BLEACHER SEATING PLAN		
CUSTOMER:	DRAWING NUMBER: NE050300004B0	