


BLEACHER TOP VIEW

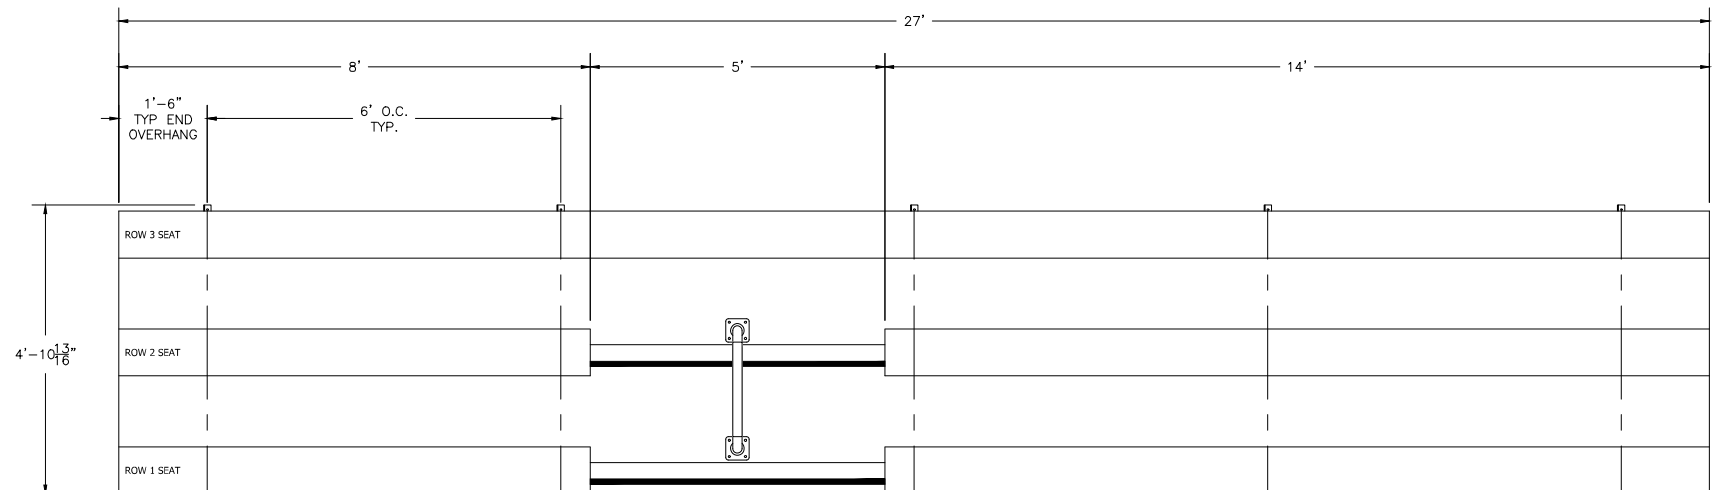

SECTION LENGTH	GROSS SEATS	ACTUAL SEATS	NO. OF ROWS	NET SEATS
27	18.00	18.00	1	18
8	5.33	5.00	2	10
14	9.33	9.00	2	18
NET SEATS				46
WHEELCHAIR SPACES				0
TOTAL NET SEATING CAPACITY				46
(BASED ON 18" PER SEAT)				



BuiltRiteBleachers.com

5077 Northampton Drive, Fort Myers, FL 33919

SCALE: N.T.S.	REVISION:	DRAWN BY: IMP
DATE: 5/8/17		
TITLE: 3 ROW x 27'-0" BLEACHER SEATING PLAN		
BLEACHER MODEL #: NB-0327GDLX	DRAWING NUMBER: TD.1	