


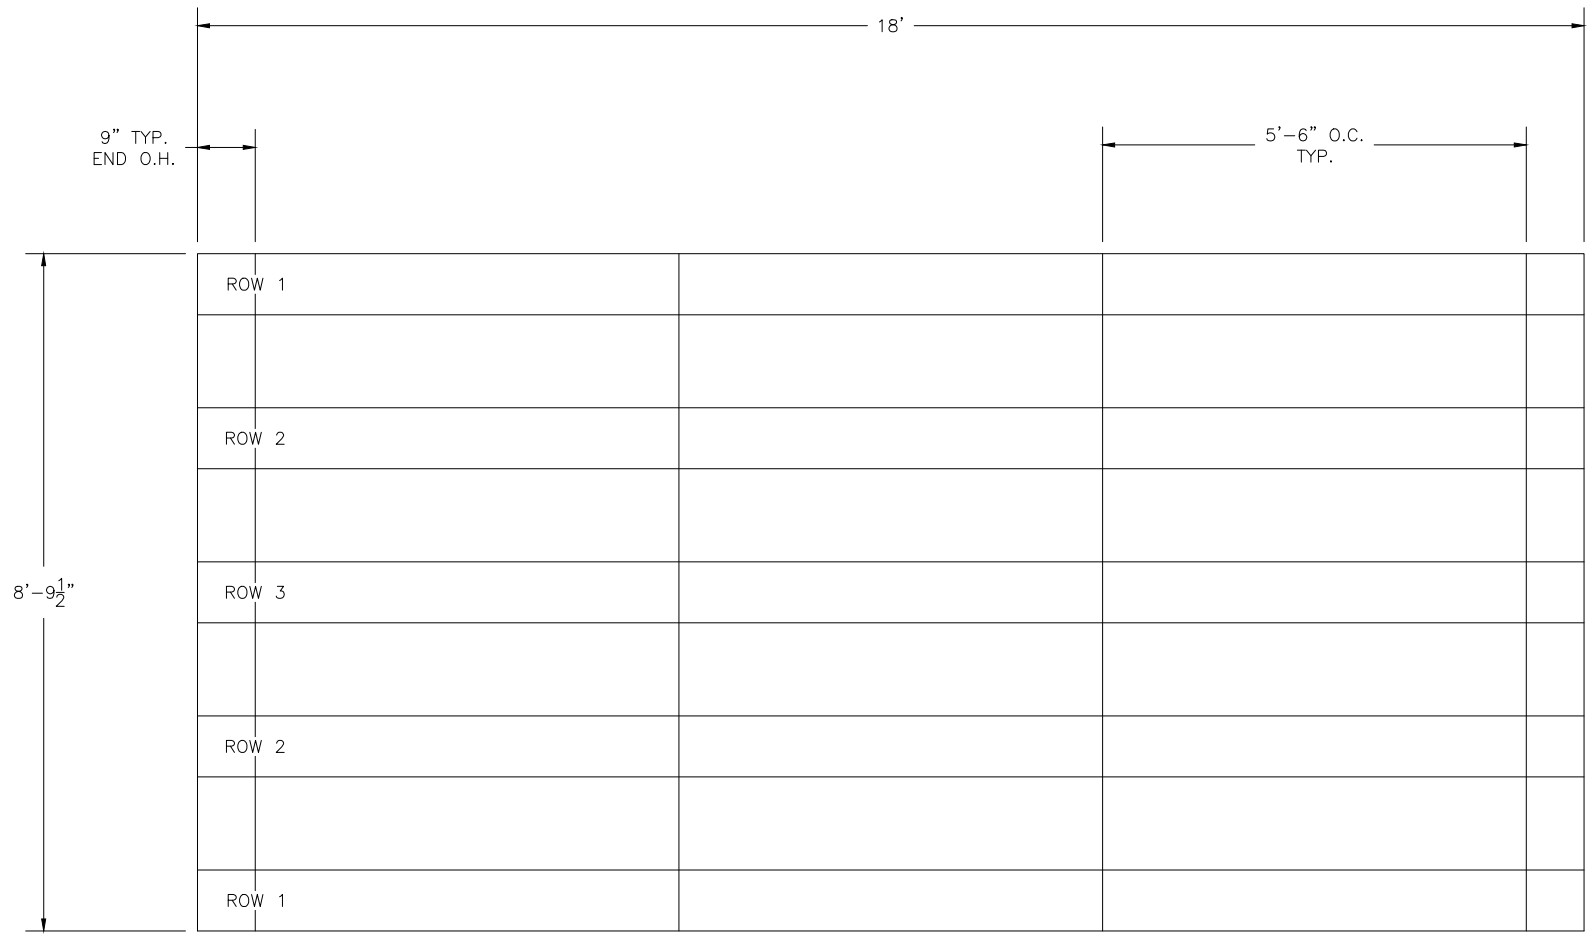

SECTION	GROSS	ACTUAL	NO. OF	NET
LENGTH	SEATS	SEATS	ROWS	SEATS
18	12.00	12.00	5	60
			NET SEATS	60
			WHEELCHAIR SPACES	0
			TOTAL NET SEATING CAPACITY	60
			(BASED ON 18" PER SEAT)	




67 Canterbury Lane
Southington, CT 06489

866-281-5337

admin@BuiltRiteBleachers.com

PROJECT/SITE: NB-0318APRF_TIER SALES				
DESCRIPTION: NON-ELEV. 5 ROW x 18'-0" SEATING PLAN				
DRAWN BY: imp	DATE: 7/31/17	REVISION: (0)	SCALE: N.T.S.	SHEET NUMBER: TD.1

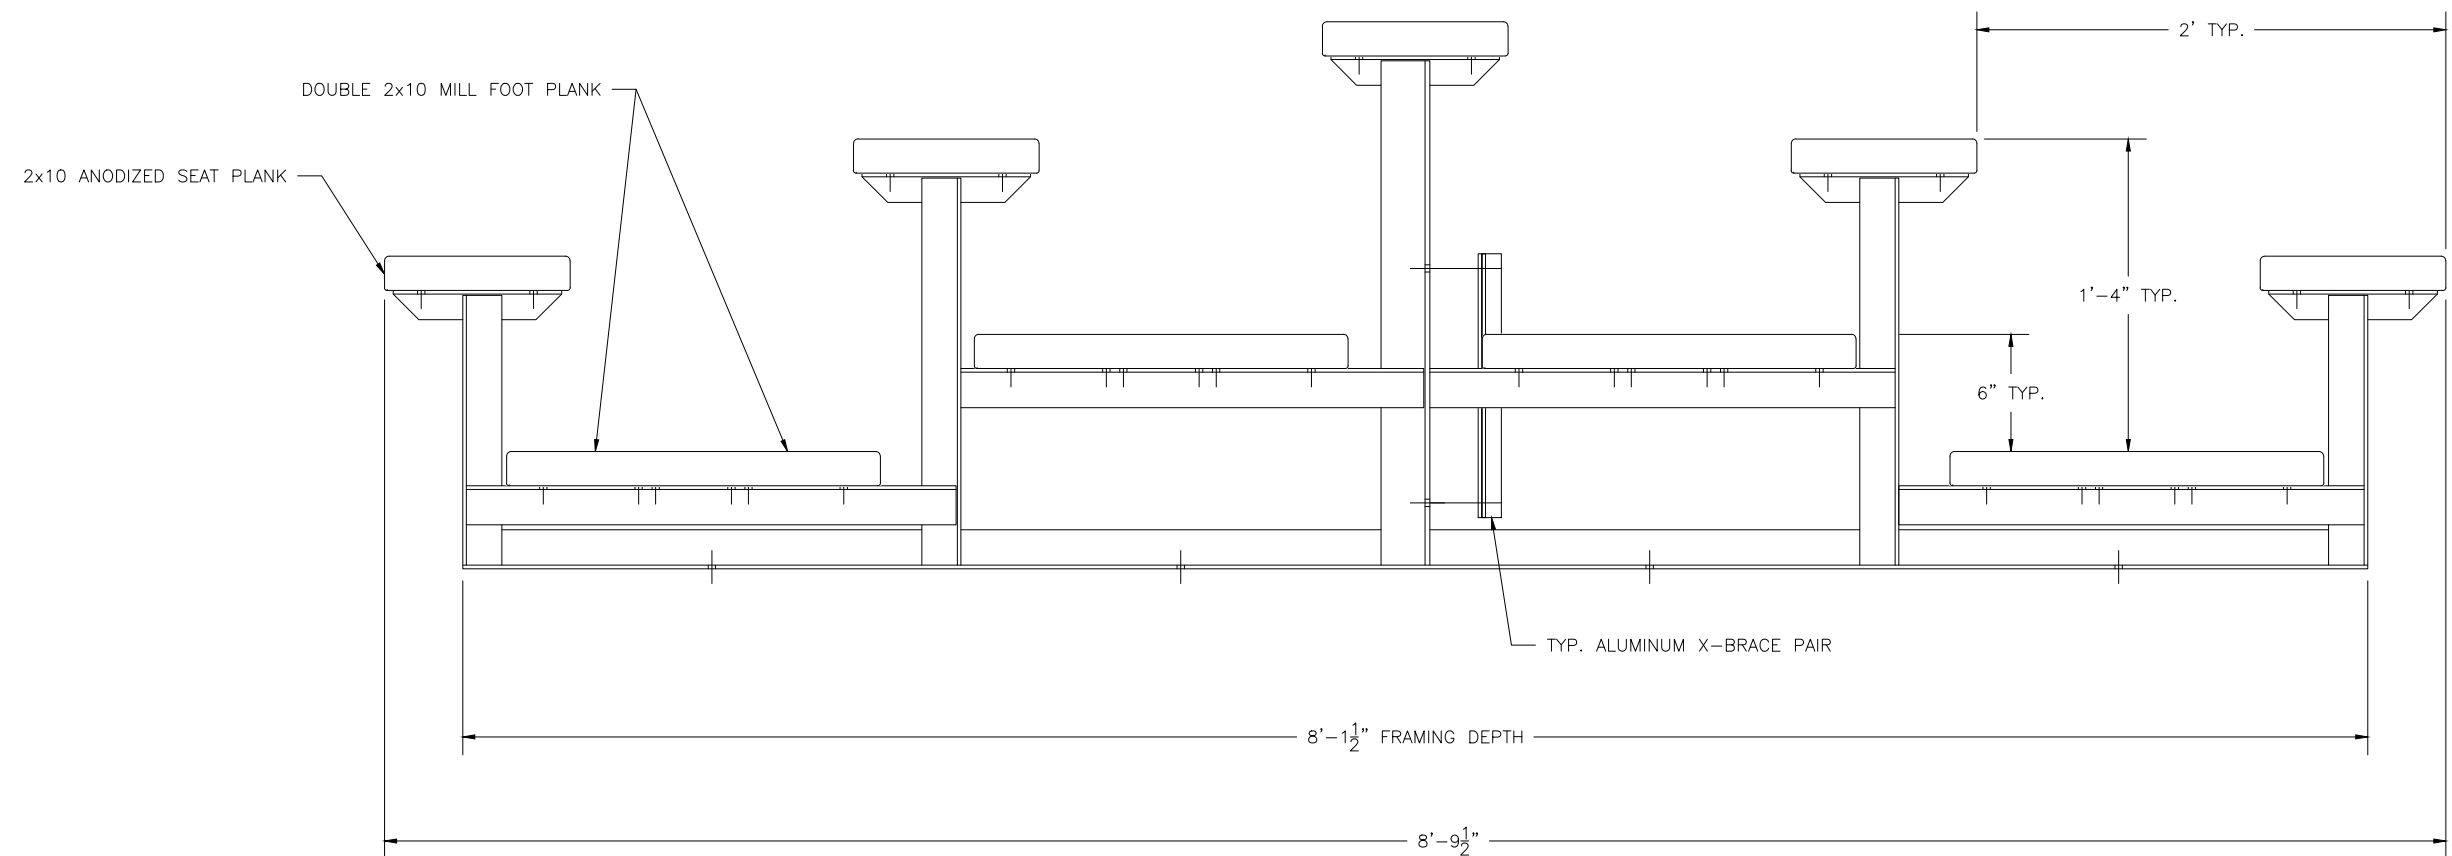

67 Canterbury Lane
Southington, CT 06489
866-281-5337
admin@BuiltRiteBleachers.com

PROJECT/SITE: NB-0318APRF_TIER SALES				
DESCRIPTION: NON-ELEV. 3 ROW TIERED SIDE ELEVATION				
DRAWN BY: IMP	DATE: 7/31/17	REVISION: (0)	SCALE: N.T.S.	SHEET NUMBER: EL.1